
Project Management Initials: Designer: GO | Checked: TY | Approved: KT | Drawn by: GO | ISO A0 841mm x 1189mm

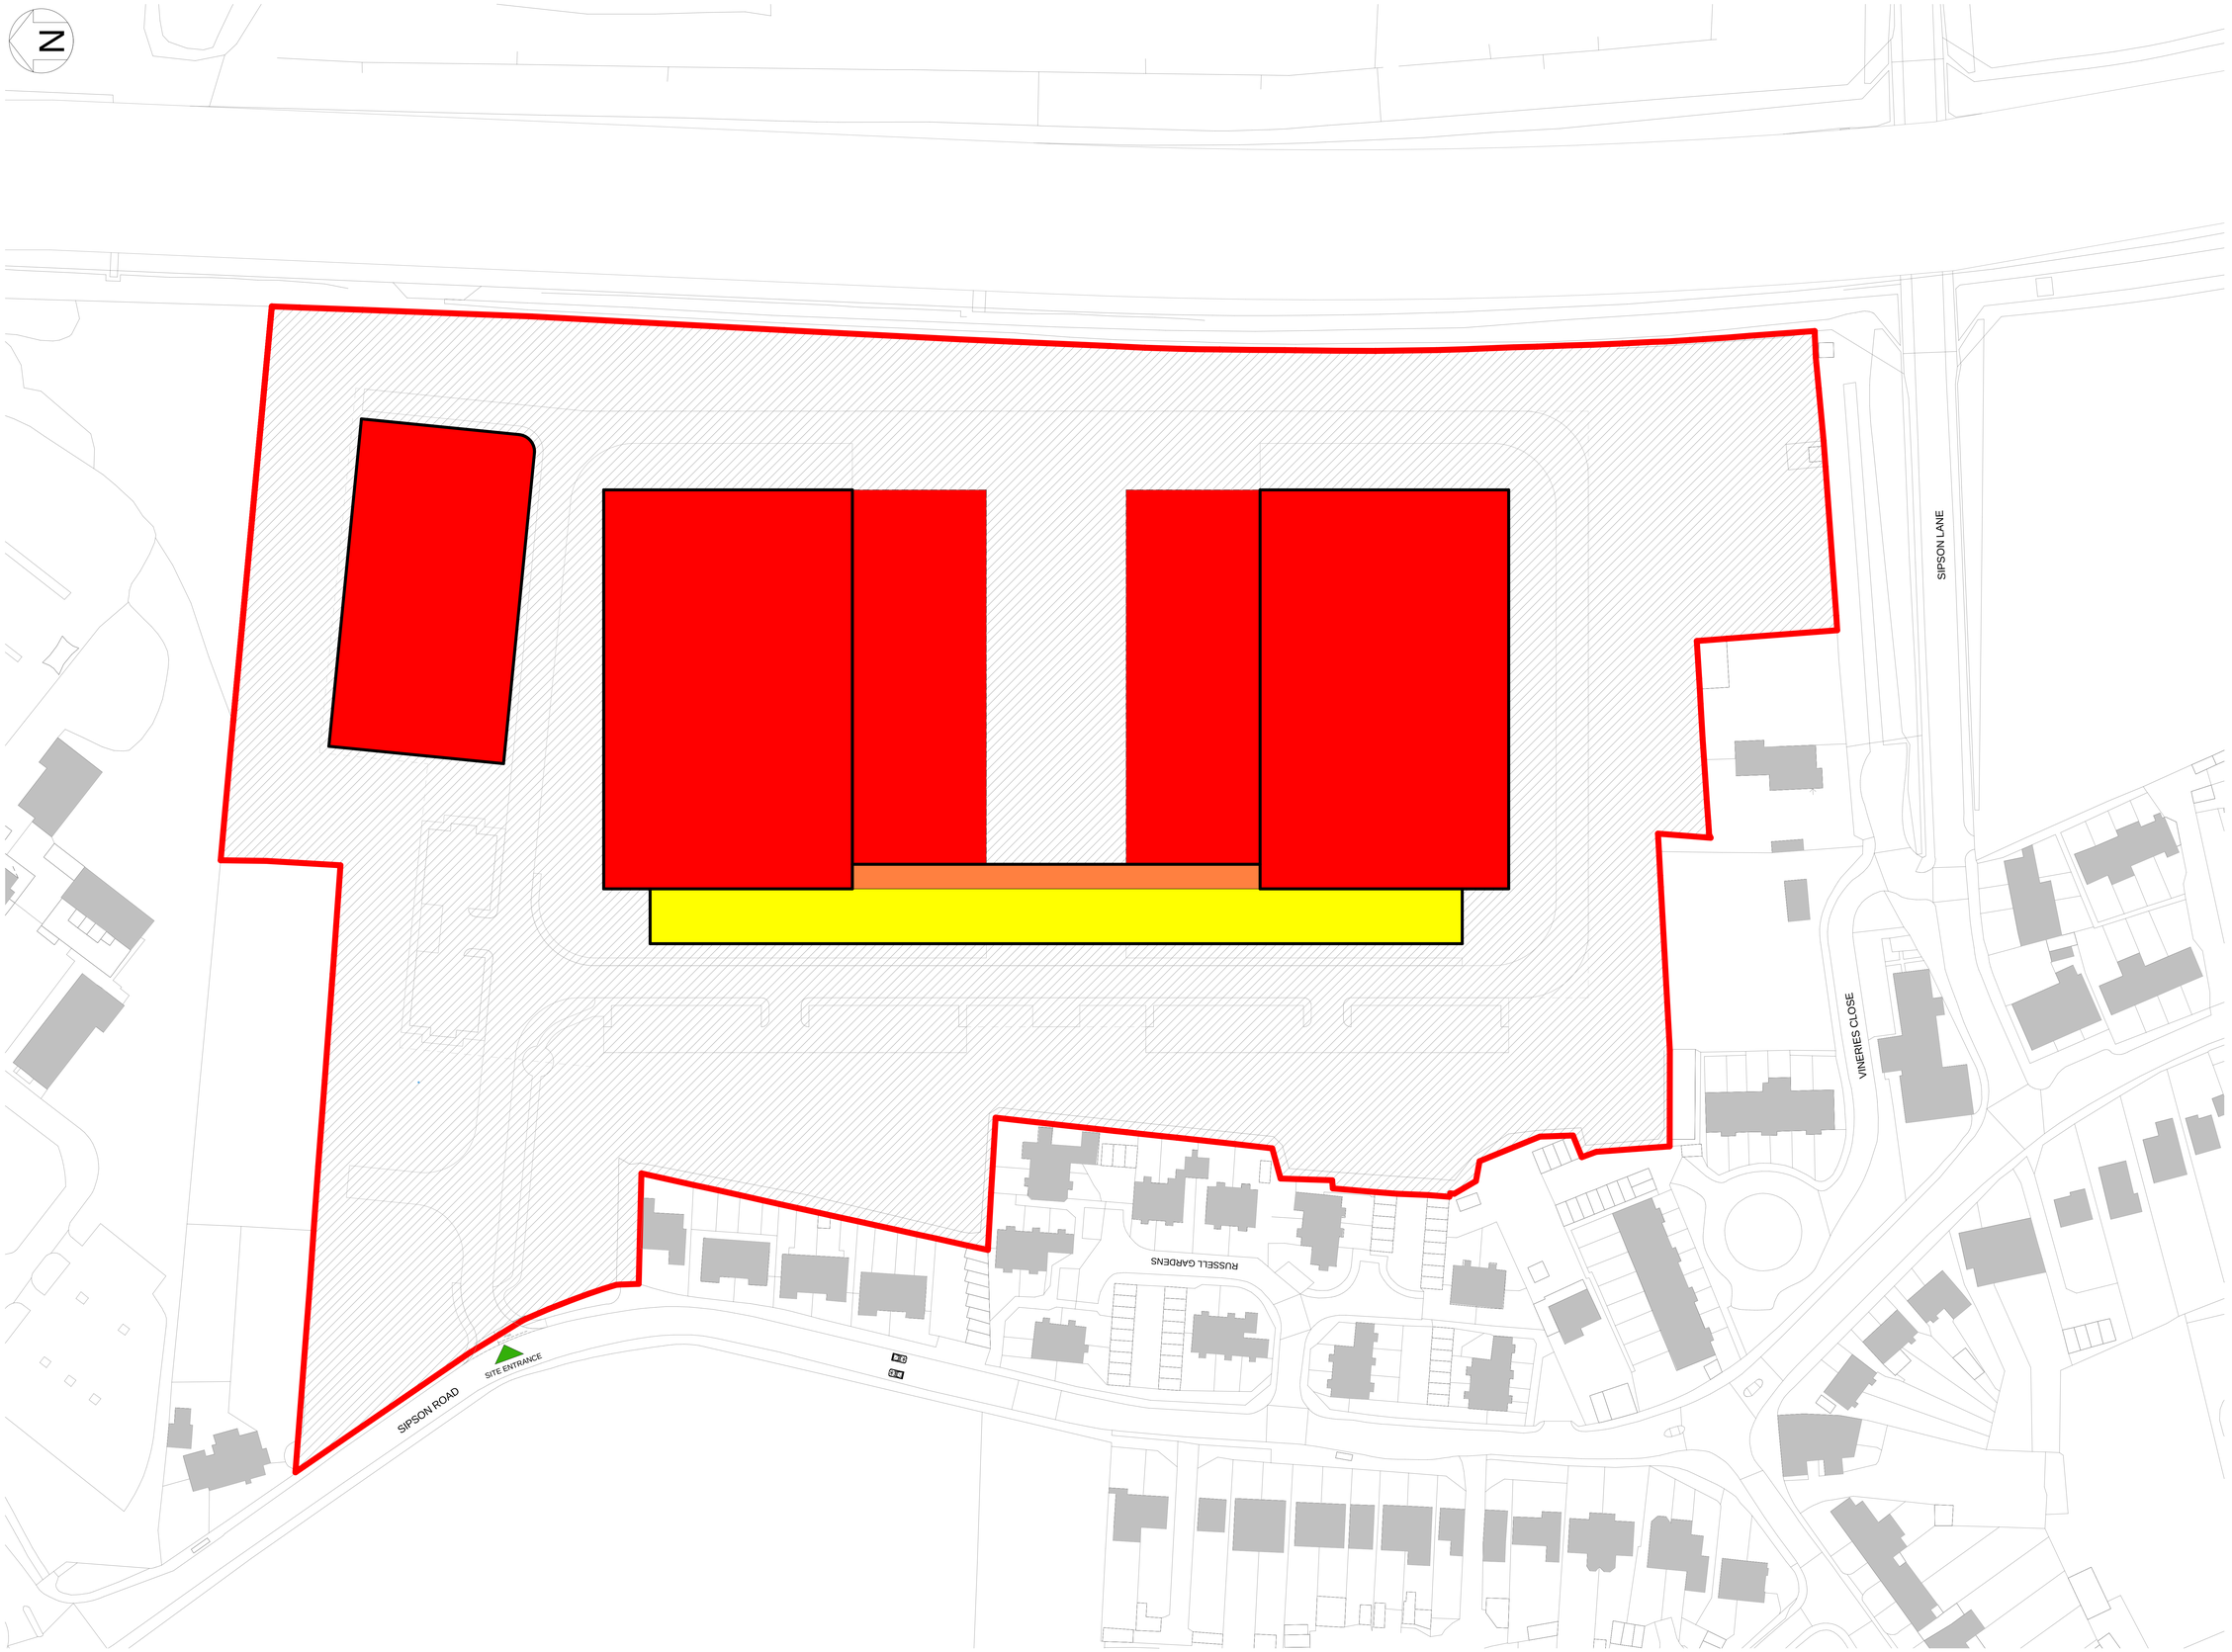

Building Heights Parameters Plan
SCALE: 1 : 500

0 12500 25000 mm
SCALE: 1:500

The drawing has been prepared for the sole use of AECOM's client. It may not be copied, modified, reproduced or relied upon by third parties, except as agreed by AECOM or as required by law. AECOM accepts no responsibility and denies any liability whatsoever, to any party that uses or relies on this drawing without AECOM's express written consent. Do not scale this document. All measurements must be obtained from the stated

AECOM

Project

VIRTUS
Former Sipson Garden Centre

Sipson Road
Sipson
West Drayton
UB7 0HP

Client

VIRTUS Data Centres

20 Balderton Street
London
W1K6TL

Consultant

AECOM
Aldgate Tower
2 Leman Street
London E1 8FA
United Kingdom
Tel +44 (0) 20 7061 7000
www.aecom.com

Notes

- Site Boundary
- **Height Zone 1:** Up to 5m (+34m AOD) No building area other than perimeter landscape, roads, car parks, service yards, cycle parking, fencing and signage.
- **Height Zone 2:** Up to 10m (+39m AOD)
- **Height Zone 3:** Up to 15m (+44m AOD)
- **Height Zone 4:** Up to 20m (+49m AOD)

Landscape design shown is indicative only.

Issue/Revision

Rev	Date	Description	Drn/Chk/Apr
P1	16/10/26	Outline Planning Application	GO/TY/KT

Key Plan

Suitability Status

S2 - Suitable For Information

Project Number

60749800

Sheet Title

Outline Planning - Building Heights Parameters Plan

Sheet Number

PGF-ACM-00-XX-DR-AR-051502

Scale: As indicated@A0 **Rev:** P1