
Project Management Initials: Designer: GO Checked: TY Approved: KT Drawn by: GO ISO A0 841mm x 1189mm

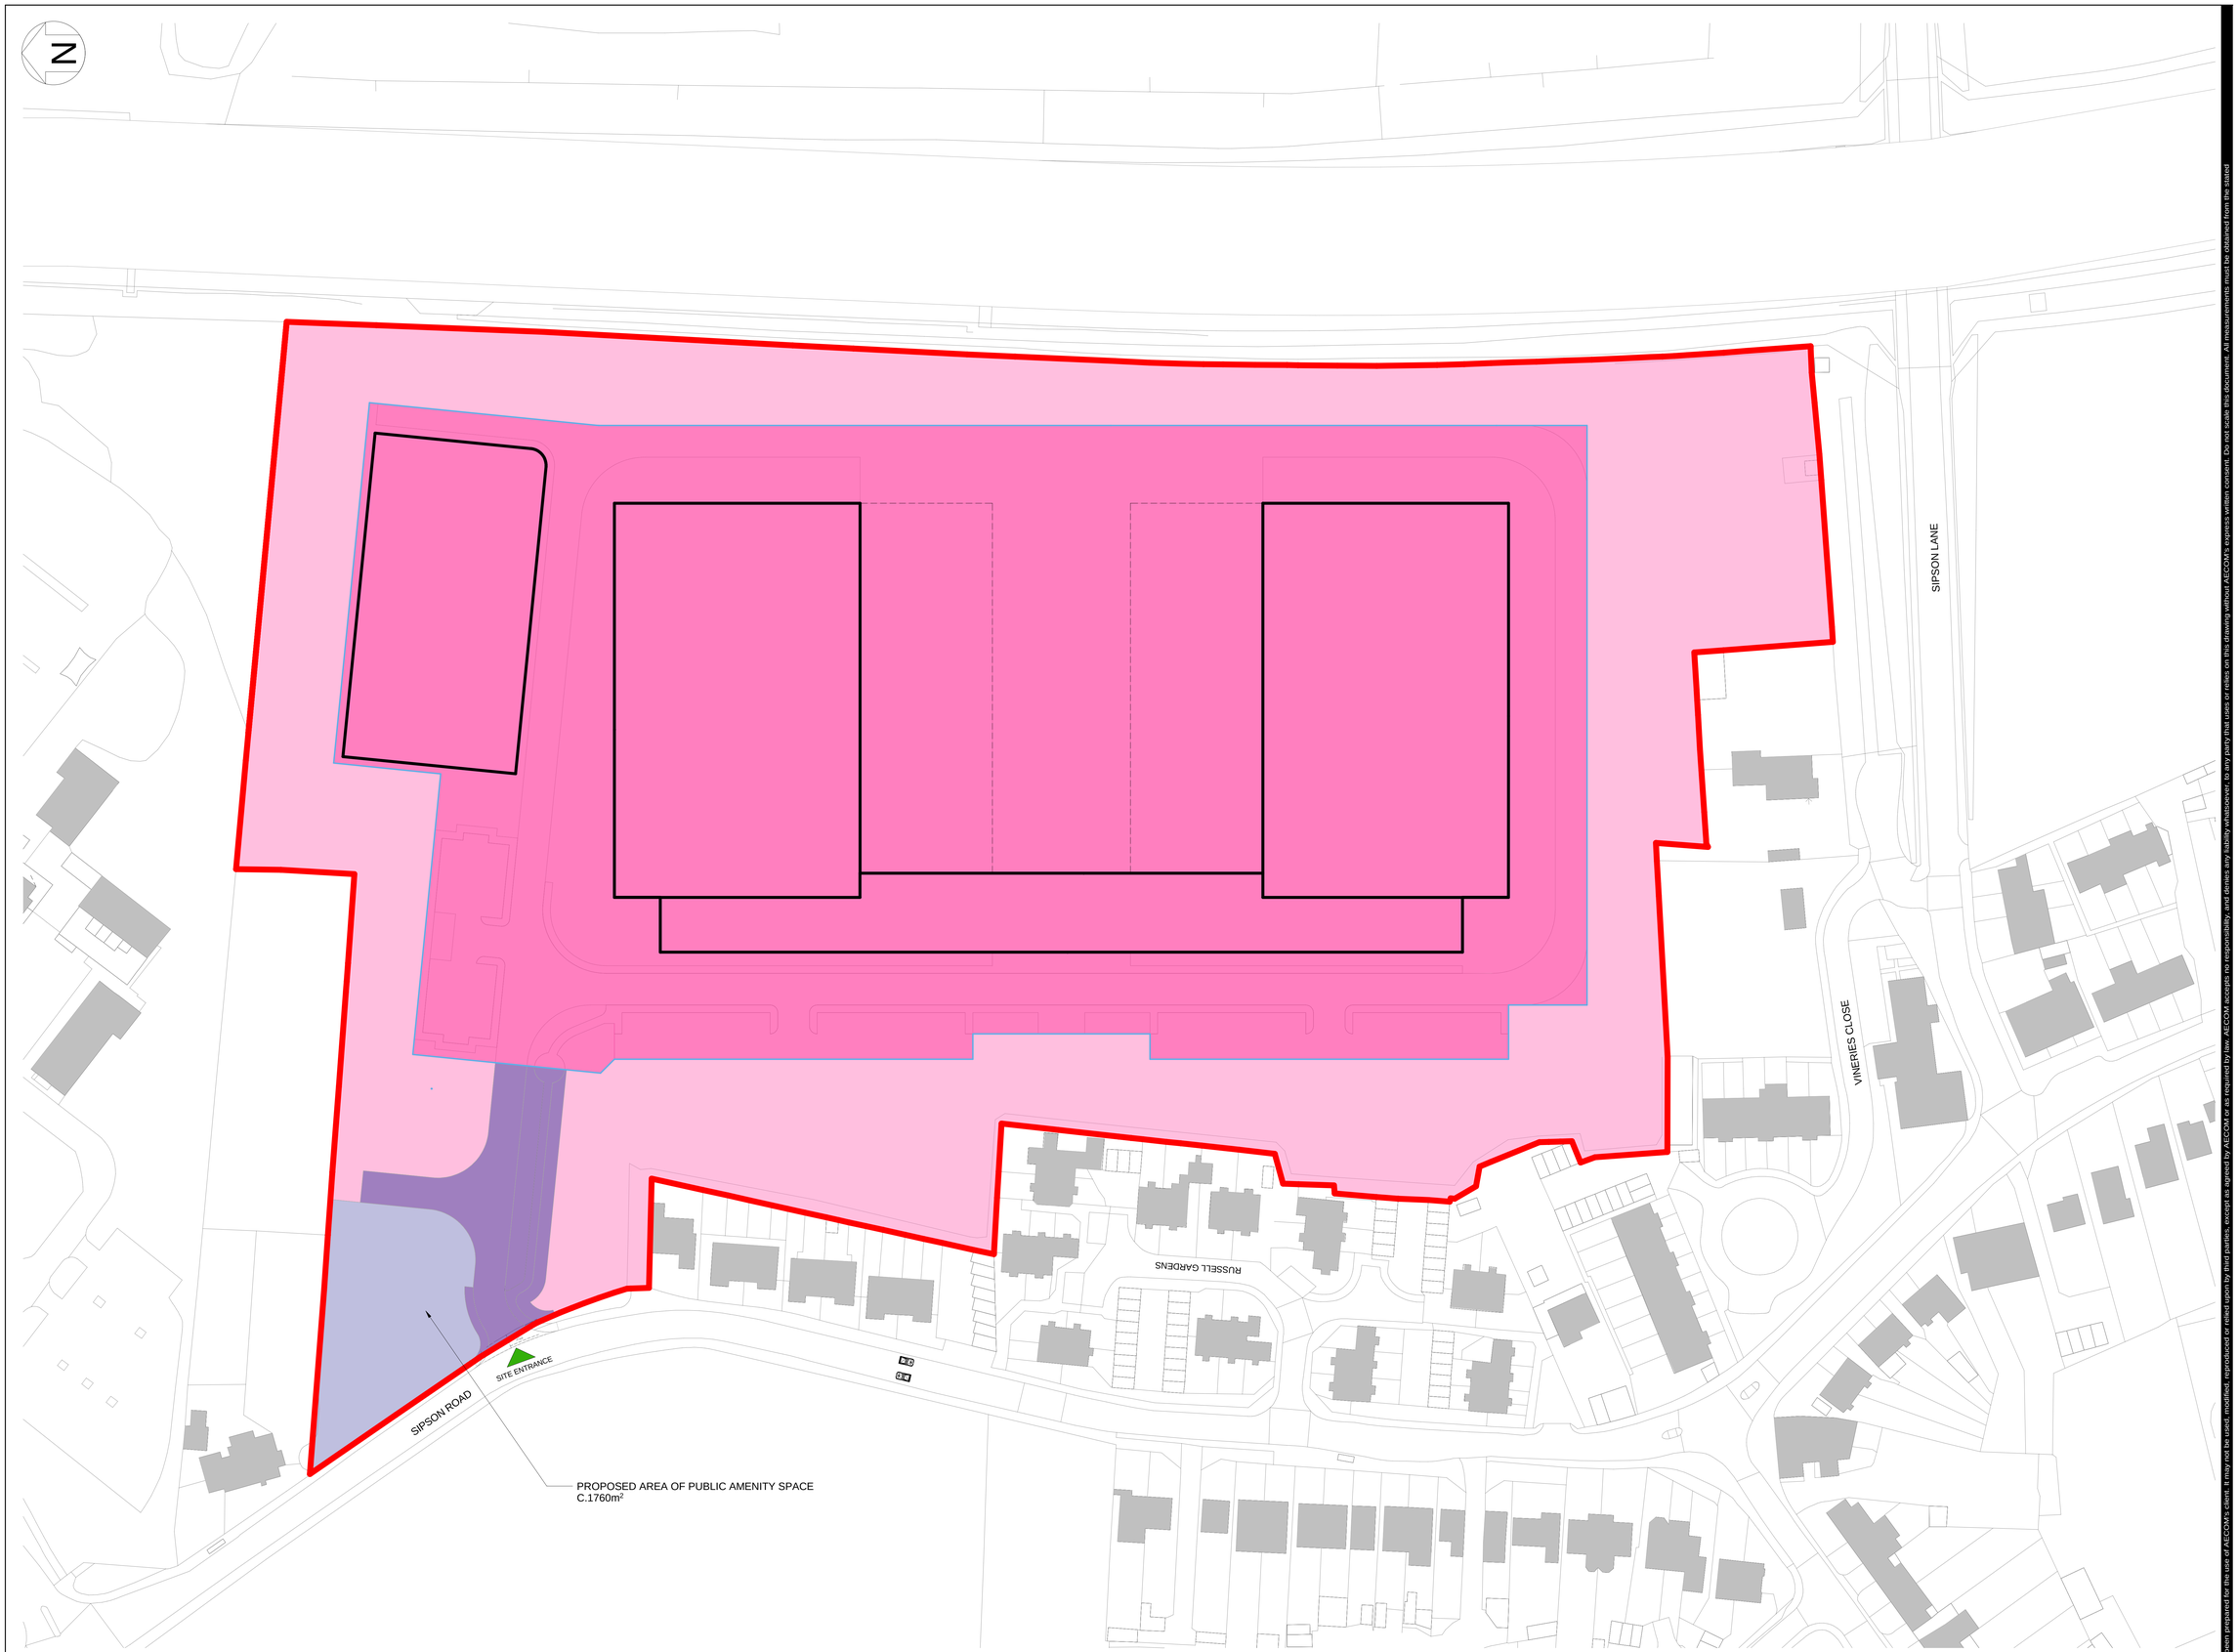

Public and Private Realm Parameters Plan
SCALE: 1 : 500

0 12500 25000 mm
SCALE: 1:500

This drawing has been prepared for the use of AECOM's client. It may not be used, modified, reproduced or relied upon by third parties, except as agreed by AECOM or as required by law. AECOM accepts no responsibility, and denies any liability whatsoever, to any party that uses or relies on this drawing without AECOM's express written consent. Do not scale this document. All measurements must be obtained from the stated

AECOM

Project

VIRTUS
Former Sipson Garden Centre

Sipson Road
Sipson
West Drayton
UB7 0HP

Client

VIRTUS Data Centres

20 Balderton Street
London
W1K6TL

Consultant

AECOM
Aldgate Tower
2 Leman Street
London E1 8FA
United Kingdom
Tel +44 (0) 20 7061 7000
www.aecom.com

Notes

- Site Boundary
- Development Parcel
- Private and Controlled
- **Private:** Not publicly accessible
- **Publicly Accessible:** Private roads and paths owned by Virtus
- **Publicly Accessible:** Public amenity spaces owned by Virtus
- Security Fence Line

Landscape design shown is indicative only.

Issue/Revision

Rev	Date	Description	Ori/Chk/Apr
P1	16/10/26	Outline Planning Application	GO/TY/KT

Key Plan

Suitability Status

S2 - Suitable For Information

Project Number

60749800

Sheet Title

Outline Planning - Public and Private Realm Parameters Plan

Sheet Number

PGF-ACM-00-XX-DR-AR-051506

Scale: As indicated@A0 **Rev:** P1