


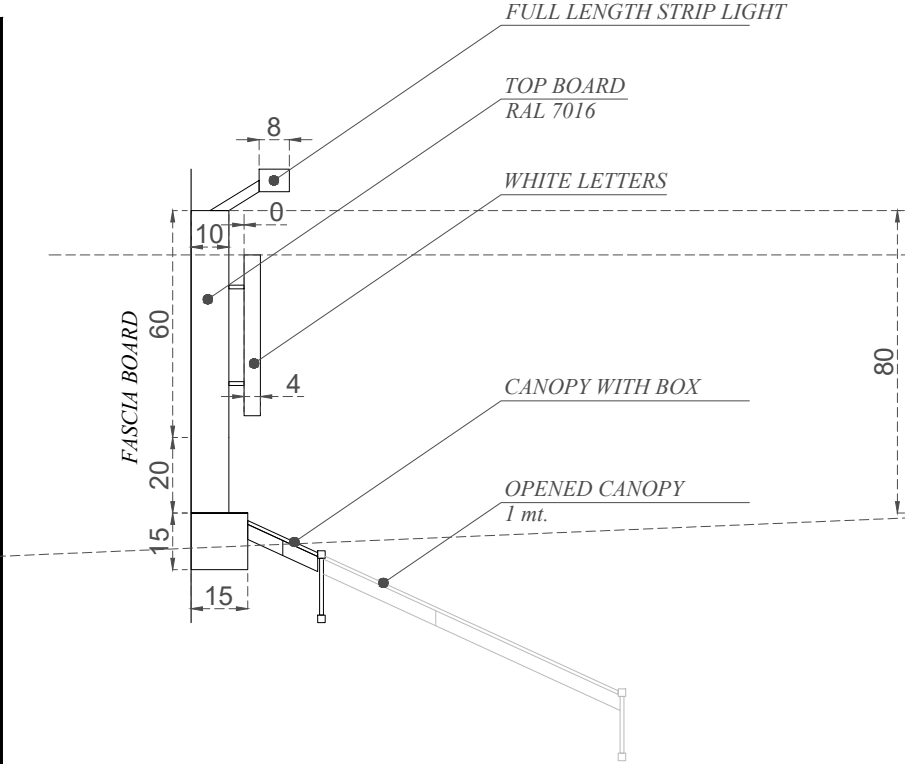
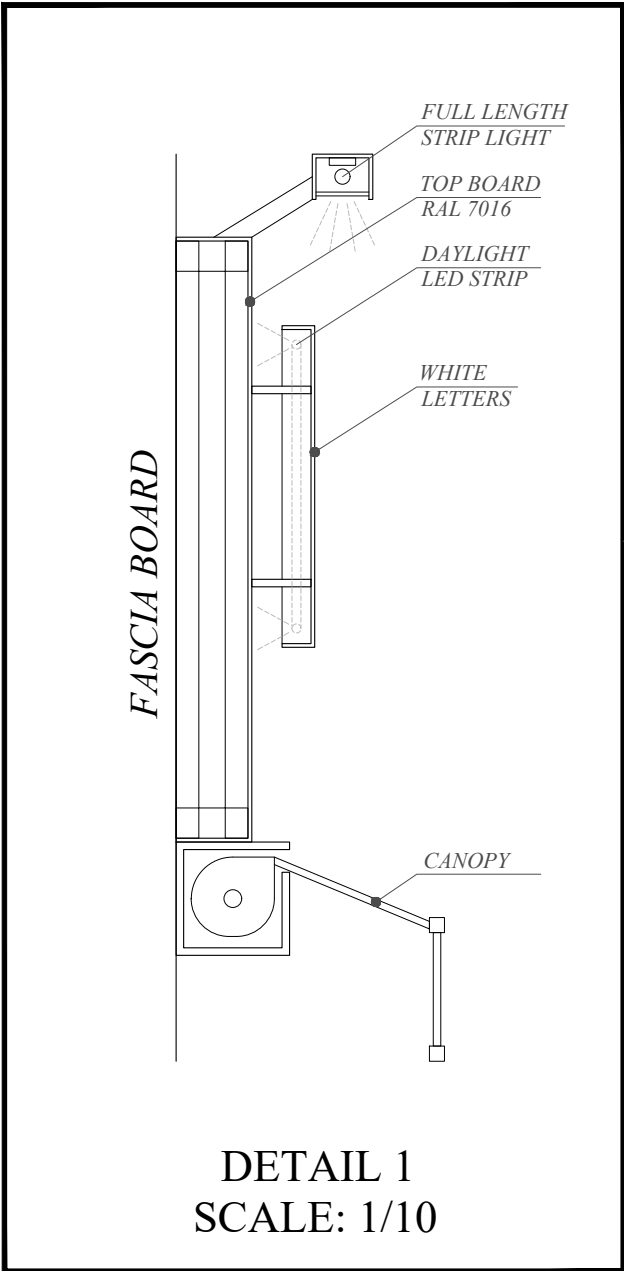


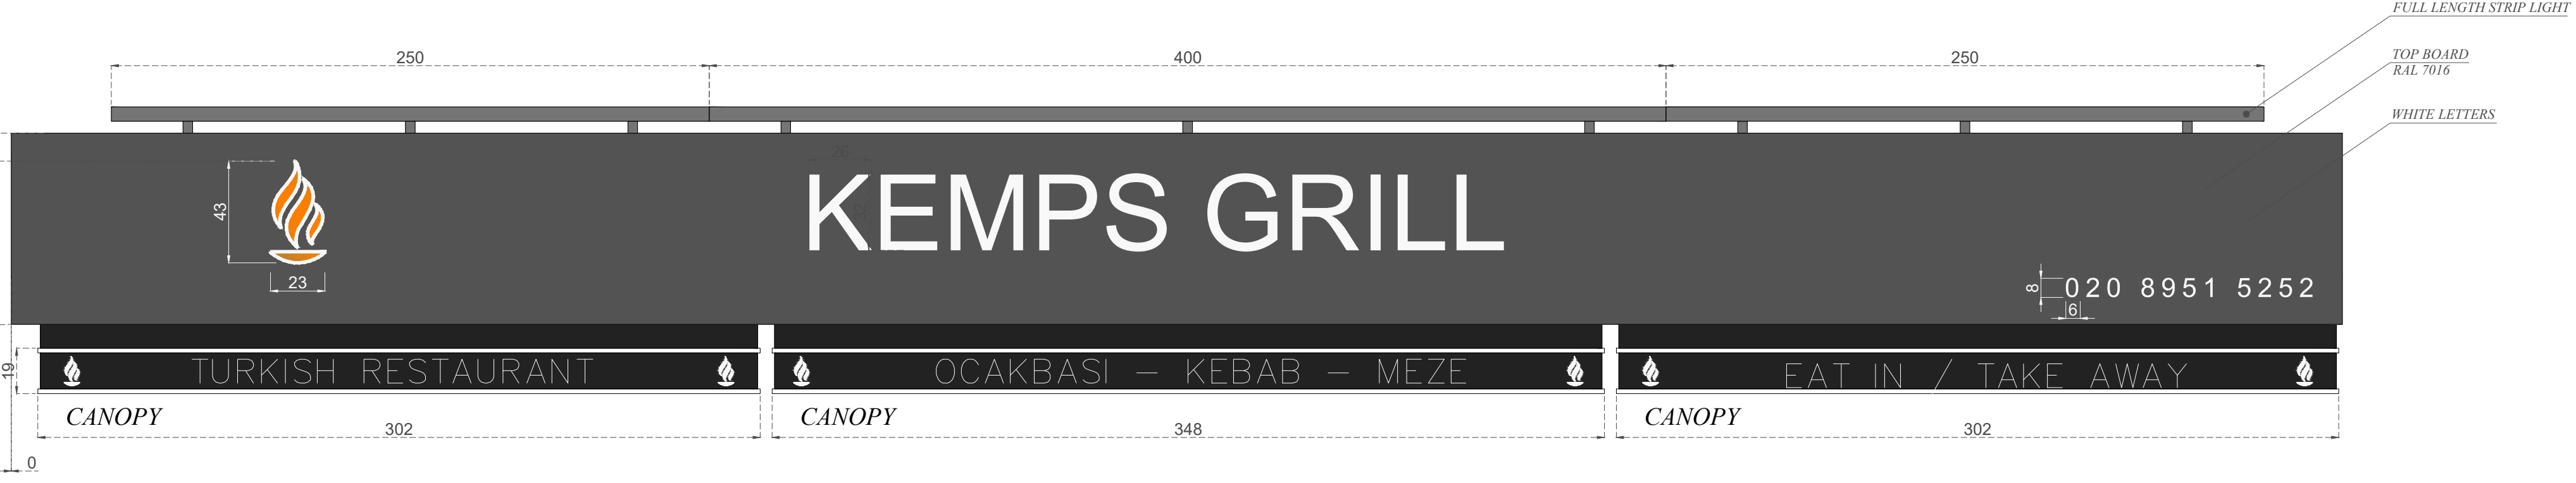


SIDE ELEVATION

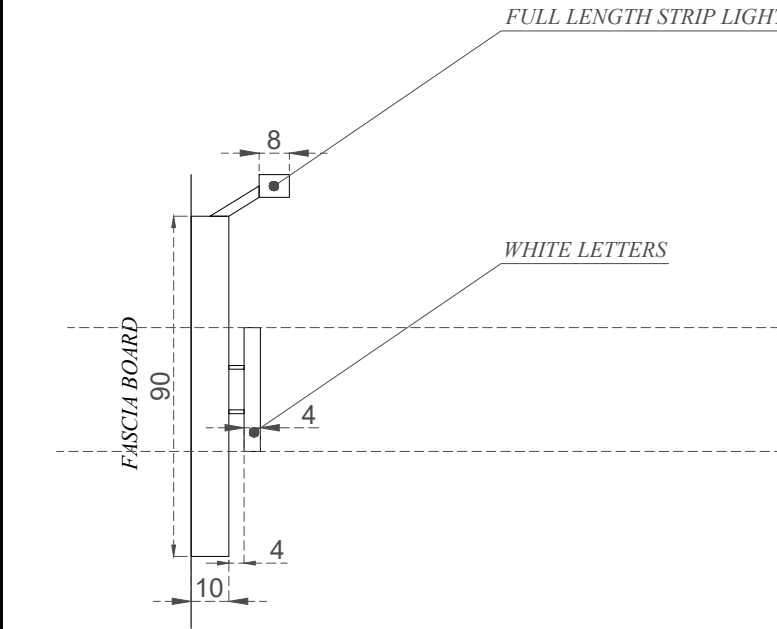


PROPOSED JOEL STREET ELEVATION

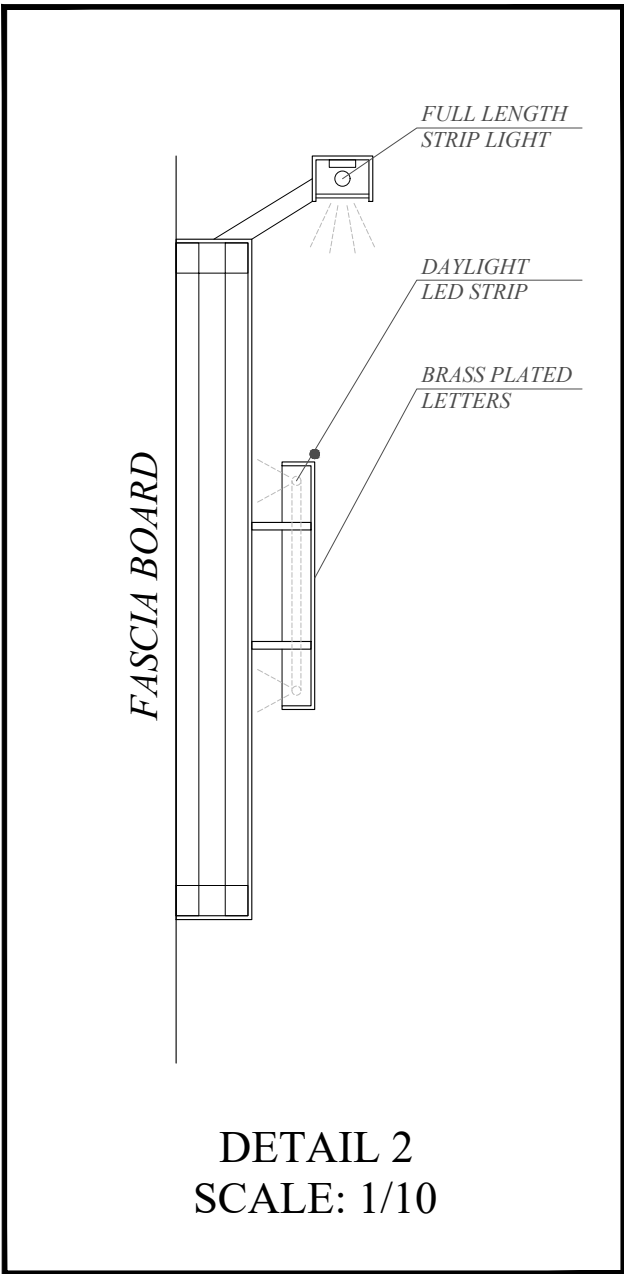


SIDE ELEVATION

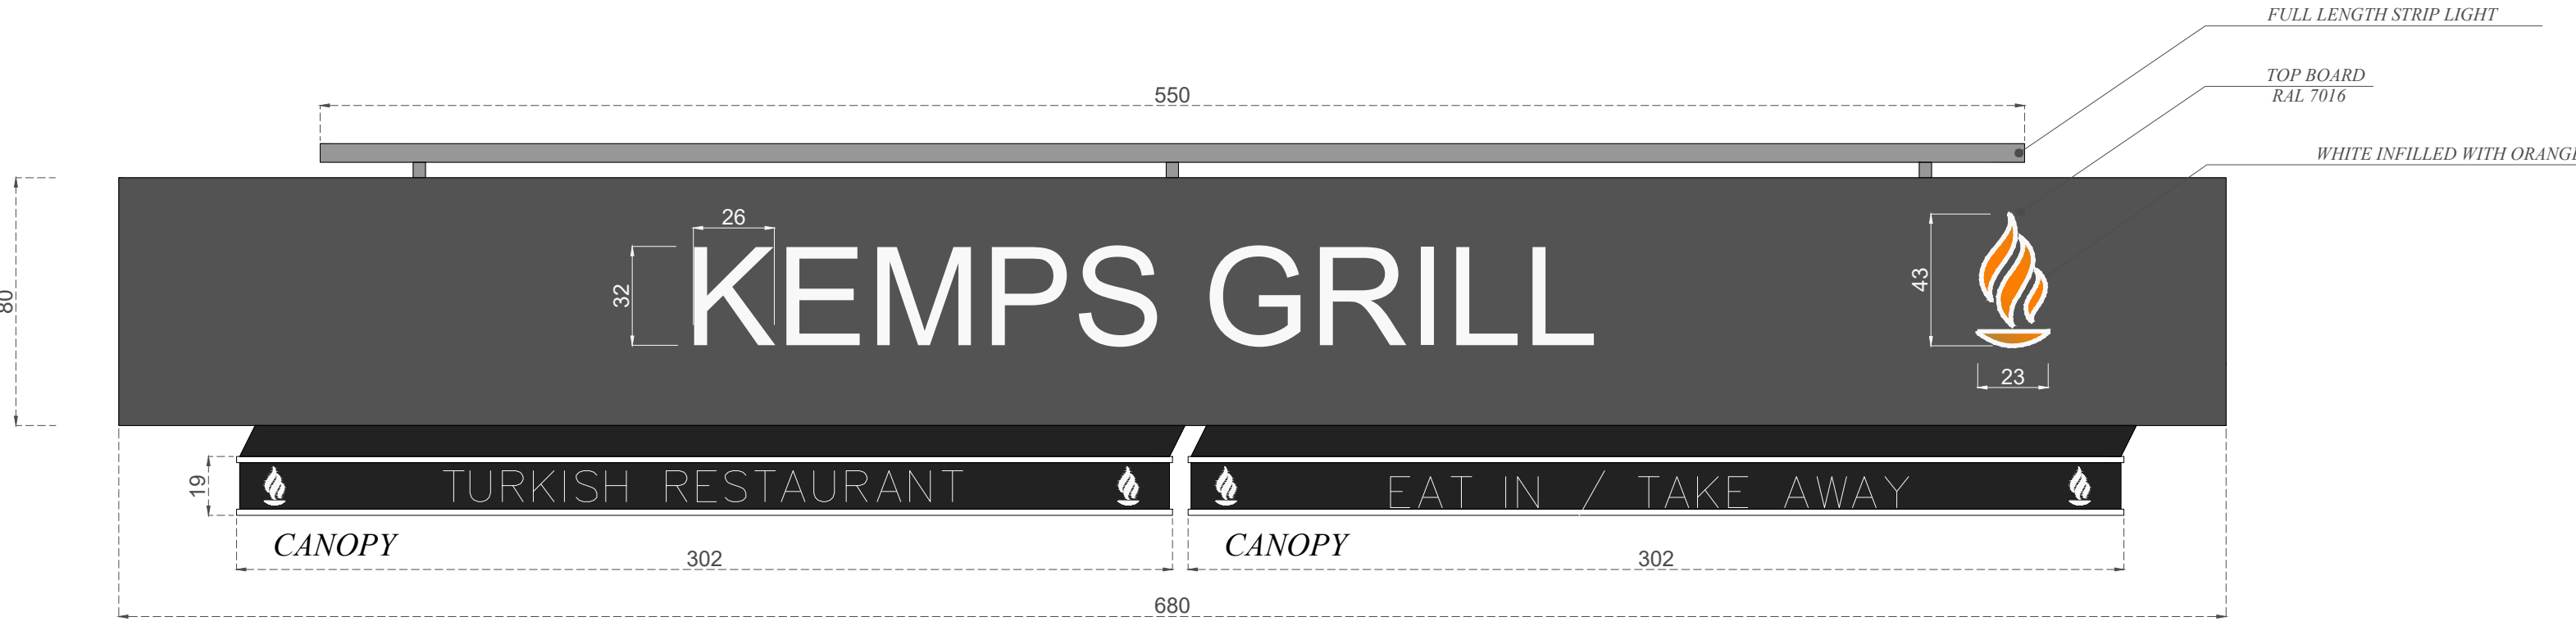

PROPOSED BRIARWOOD DRIVE ELEVATION

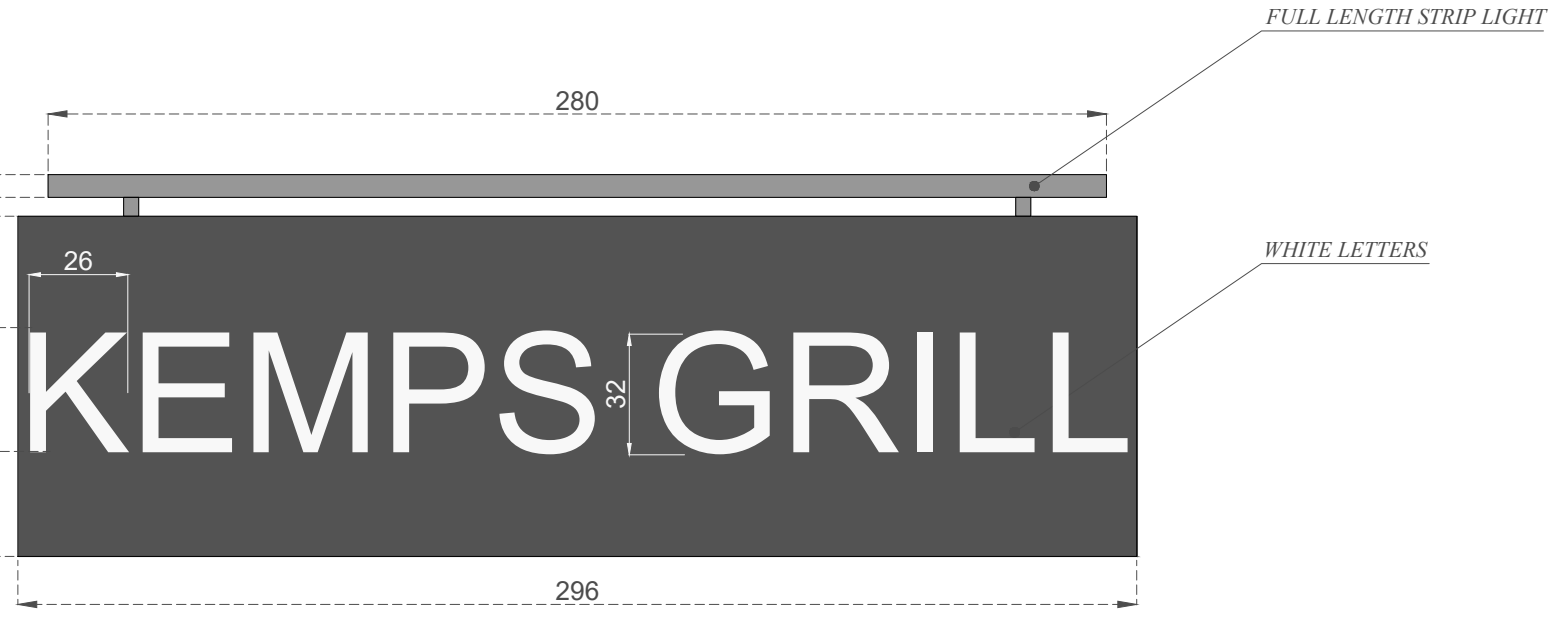

PROPOSED CORNER ELEVATION

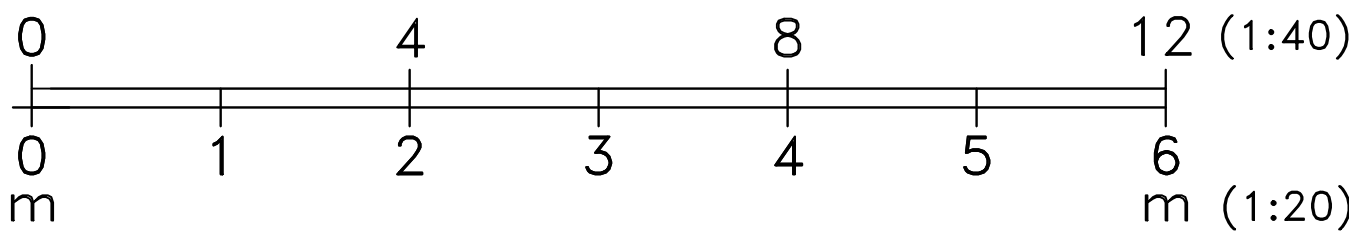

Notes: - All dimensions in millimetres (mm) and levels in metres (m) unless noted otherwise. - This drawing to be read in conjunction with all other relevant drawings and specification and the Engineer of the project's details. - All work to comply with the relevant British Standards, Codes of Practice and the Building Regulations. - Builder/owner must inform the Building Control Officer and the Engineer/Designer immediately of any unforeseen site conditions. - Any issues caused as a result of builders/owners not working to the approved drawings and or not following instructions of Building Control Officers, will make them liable for any consequential issues. - The appointment of Narch is limited to prepare architectural planning drawings and submission to Planning Authority.	Revisions:	Notes:	Project: 29 Joel Street, Northwood HA6 1NU	Drawing No: 210709-07	Revision: B
			Drawing Title: PROPOSED SIGN DETAILS	Scale: 1/20@A1	Date: July 2021
				Hamilton House, 4th Floor, Mabledon Place, King's Cross London WC1H 9BB 020 8889 0468 074 0016 6788	 NARCH DESIGN & BUILD www.narch.co.uk