


NOTES

CONTRACTORS MUST VERIFY ALL DIMENSIONS ON SITE BEFORE
COMMENCING ANY WORK ON SHOP DRAWINGS
DO NOT SCALE FROM THIS DRAWING


RS ATPA COPYRIGHT

Notes:

1. All dimensions to be verified on site and any discrepancy reported to the client
2. This drawing to be read in conjunction with all relevant drawings

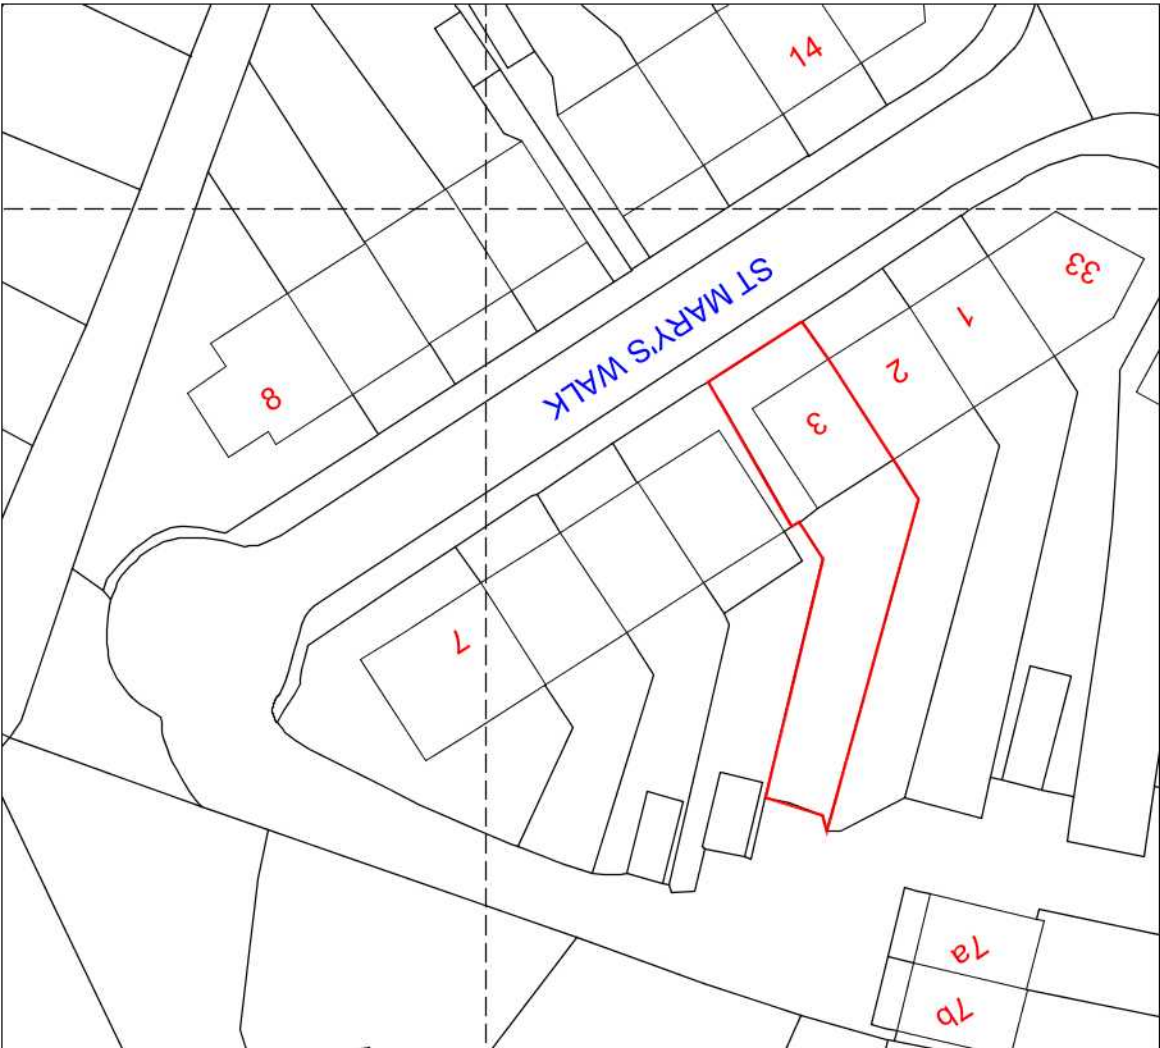

A	Planning Issue	18.02.21	RS
REV	AMENDMENT	DATE	CHD

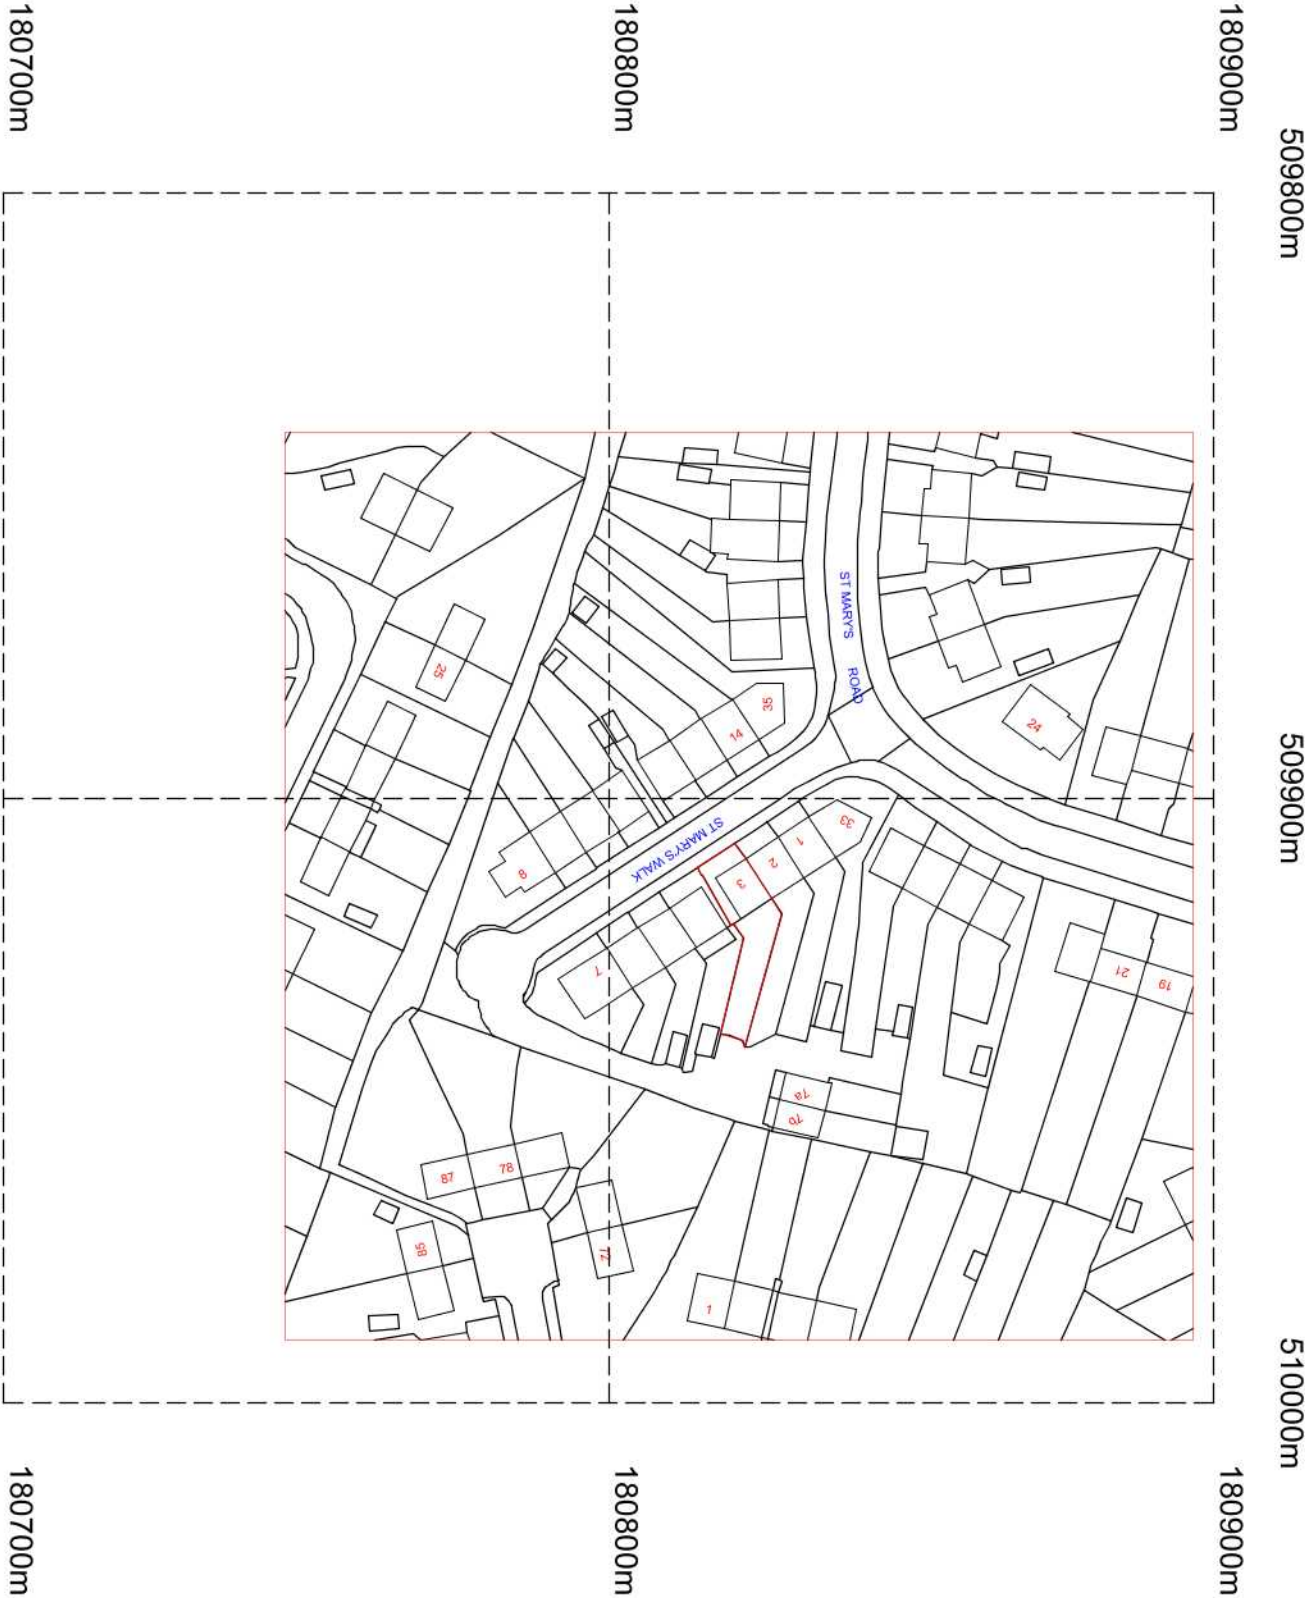

Crown Copyright. All rights reserved. Licence no. 100025568

CLIENT	Mr. & Mrs. Kaiyan Singh Nagpal
PROJECT	3 St. Mary's Walk Hayes (Middlesex) UB3 2JS
DRAWING TITLE	Block Plan & Location Plan Sheet 6

SCALE	DRAWN BY	CHECKED	DATE
as noted	RS	RS	18.02.21

DRAWING STATUS

Planning Issue

DRAWING NUMBER	2020 - 87 - 06	REVISION	A
----------------	----------------	----------	---