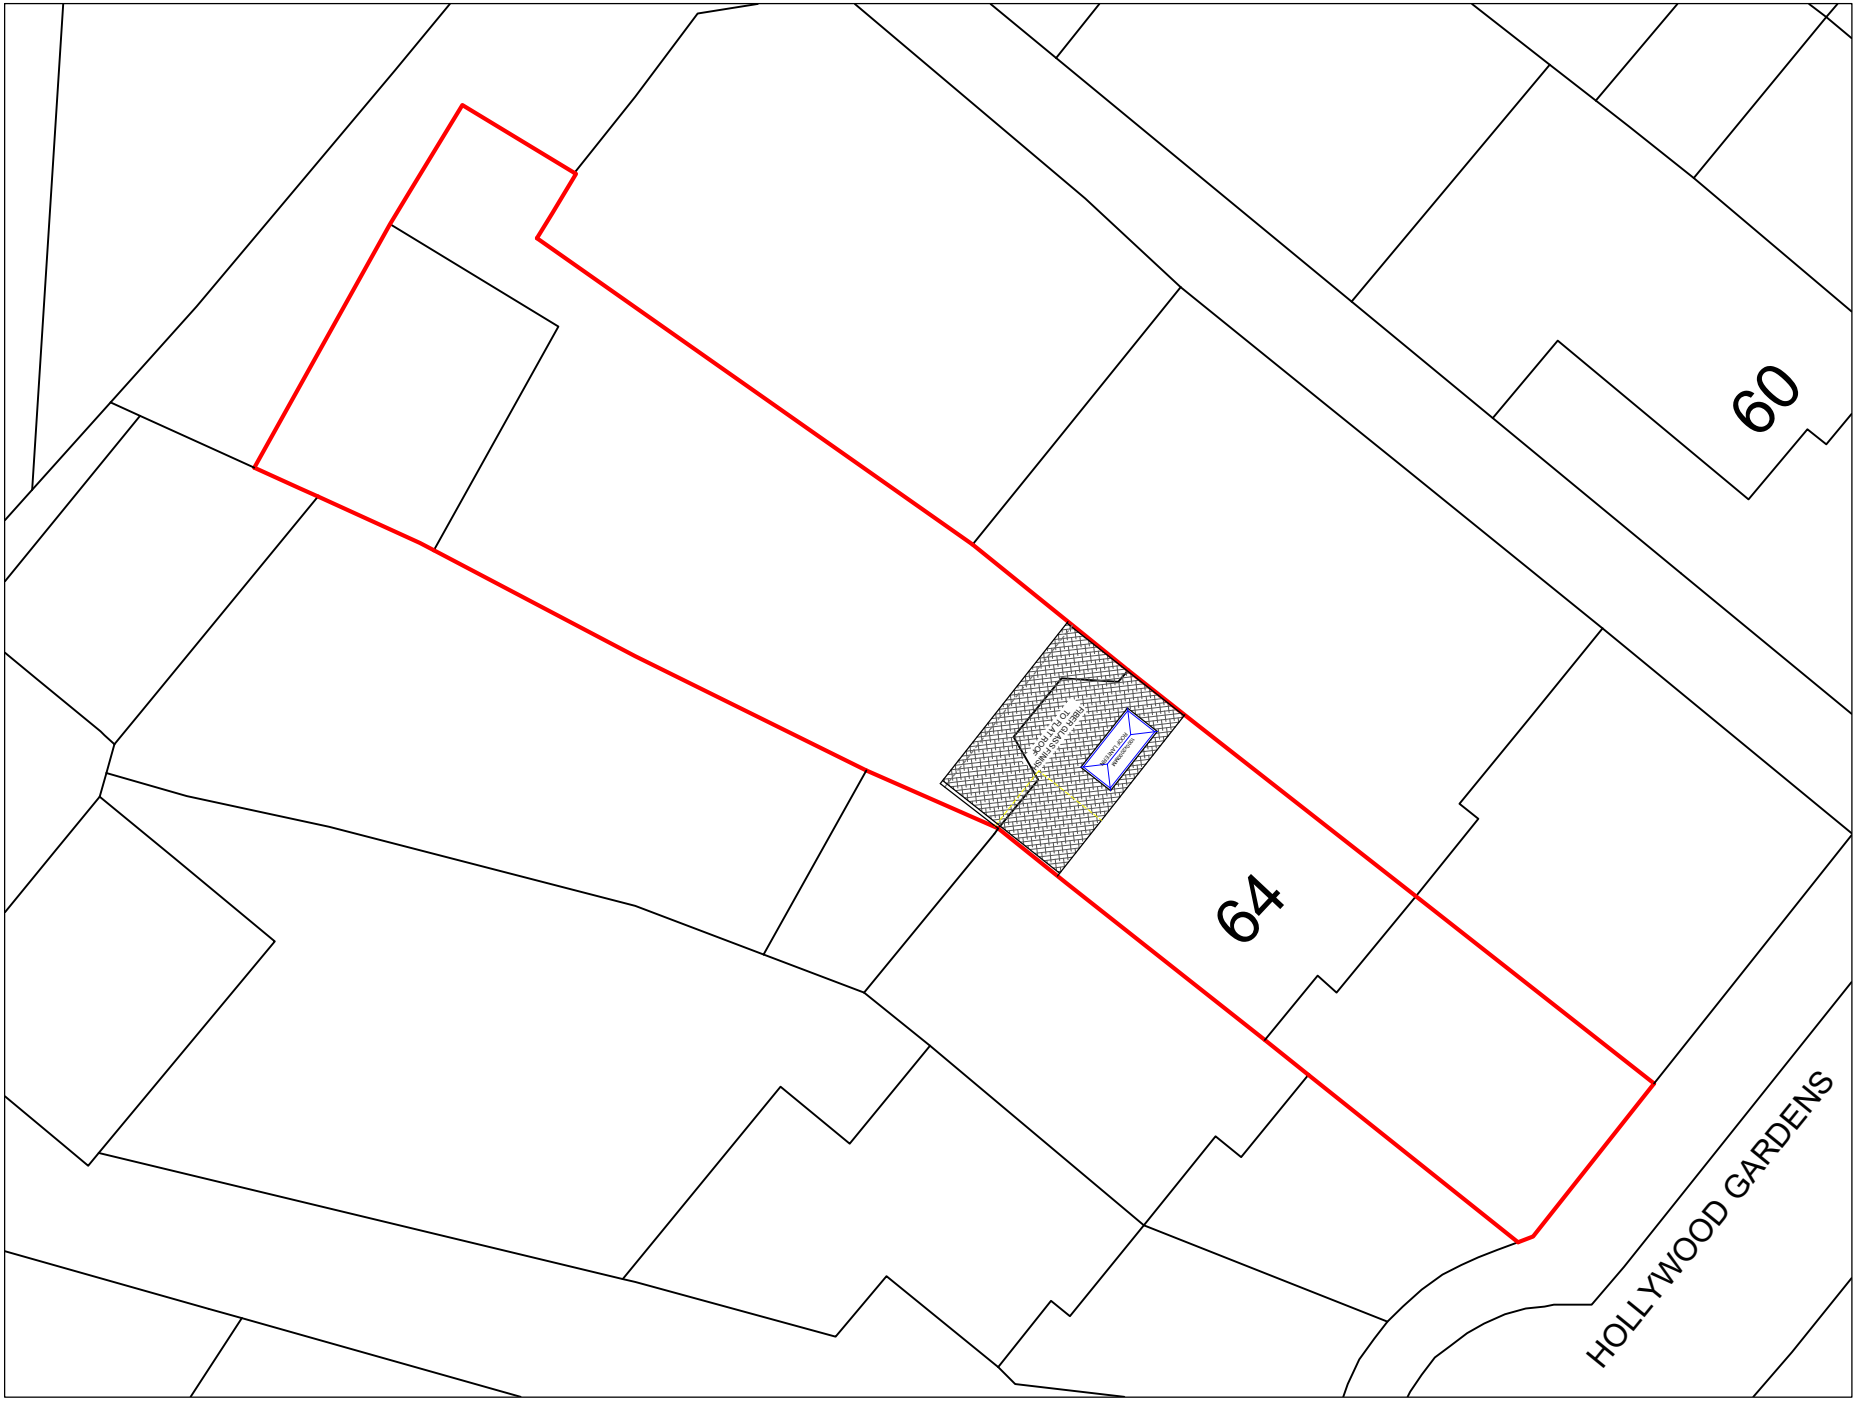

NOTES :

N

	Date	Revisions

SJR DESIGN LTD.
(ARCHITECTURAL DESIGN & CONSTRUCTION)

Client
MR. & MRS. CHHAK BAHADUR TILIJA PUN

Job Title
64 HOLLYWOOD GARDENS
HAYES
UB4 0DY

Drawing Title
PROPOSED BLOCK PLAN

Scale: 1 : 200 (A4)
Date: JULY 2026
Checked by:
Drawn by: RS

Drg No.
TP/774/06

Rev.