



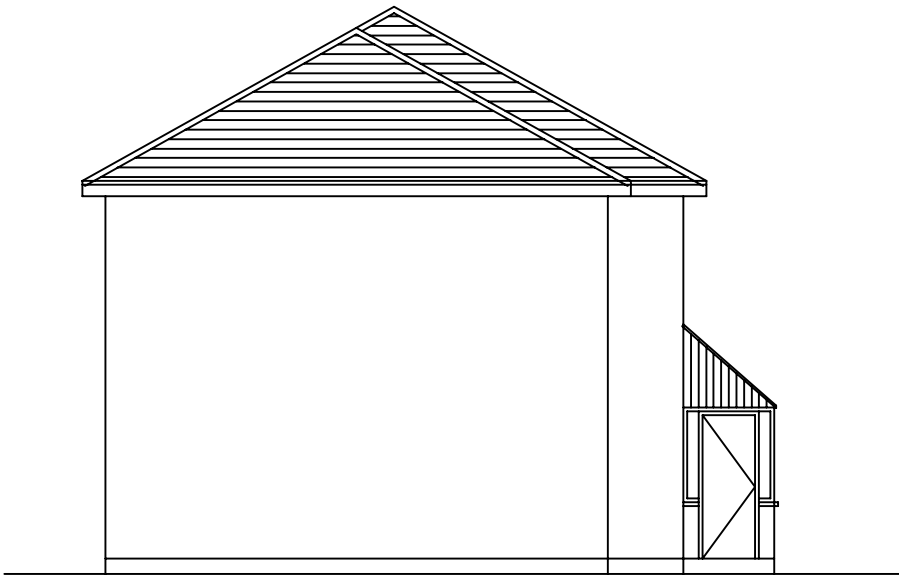

EXISTING SIDE ELEVATION(WEST)

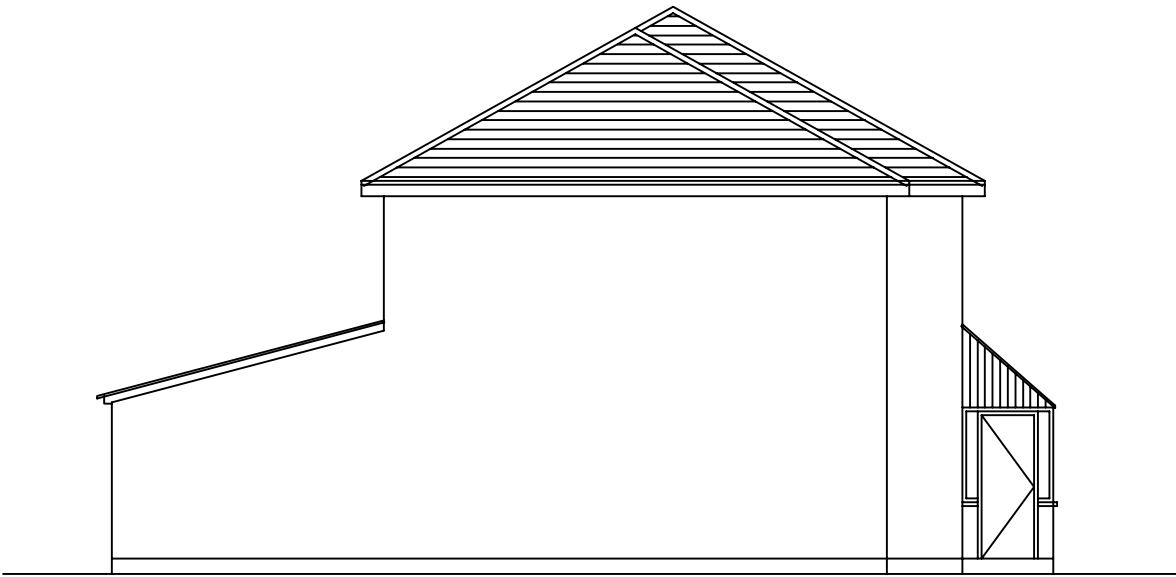

PROPOSED SIDE ELEVATION(WEST)



SCALE BAR

NOTES:

1. This drawing is to be read in conjunction with all relevant Architects and Engineers drawings
2. Only figured dimensions are to be used for construction
3. All dimensions are to be verified on site prior to work commencing
4. This drawing is not to be scaled under any circumstances
5. All temporary works are the responsibility of the contractor

CLIENT : Mr.Jeyatharan Kulasekaram 12 Second Avenue Hayes UB3 2EH	DRAWN BY : B.J DESIGNED BY : B.J	REVISION :
TITLE : PROPOSED SINGLE STOREY REAR EXTENSION	DRAWING NO : BJ/2016/18/06 DATE : 21/02/2016	SCALE : 1:100 ORG.SIZE : A3