



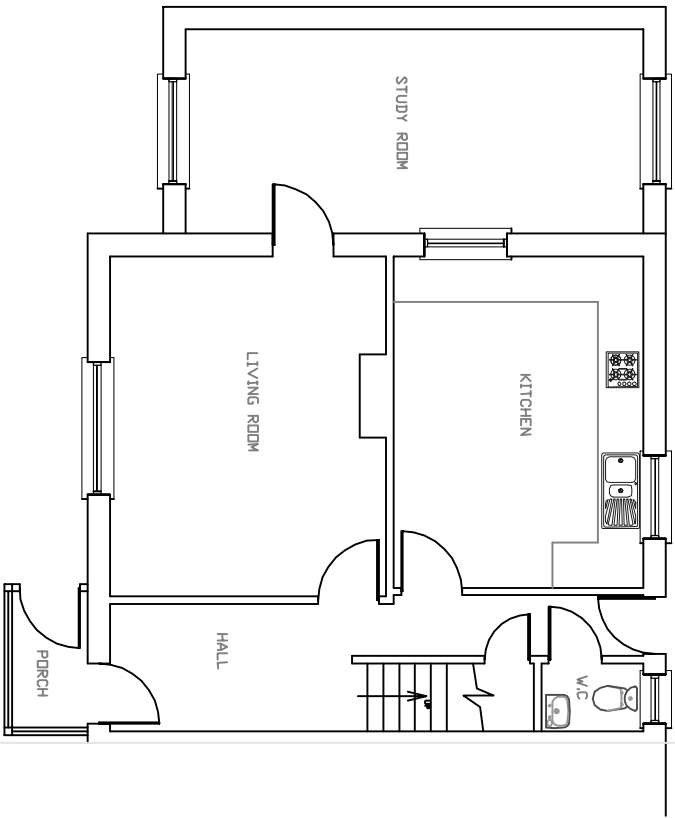


EXISTING GROUND FLOOR

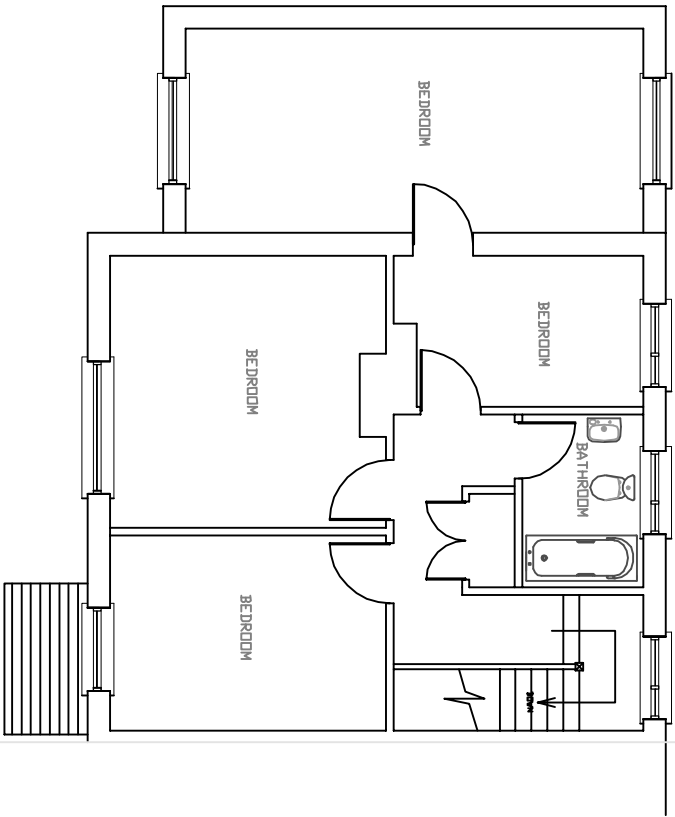

EXISTING FIRST FLOOR

NOTES:

- 1. This drawing is to be read in conjunction with all relevant Architects and Engineers drawings
- 2. Only figured dimensions are to be used for construction
- 3. All dimensions are to be verified on site prior to work commencing
- 4. This drawing is not to be scaled under any circumstances
- 5. All temporary works are the responsibility of the contractor

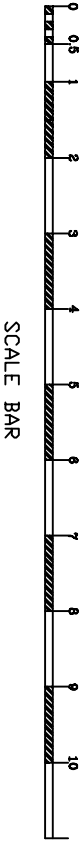

CLIENT : Mr.Jeyatharan Kulasekaram 12 Second Avenue Hoyes UB3 2EH	DRAWN BY : B.J DESIGNED BY : B.J	REVISION :
TITLE : PROPOSED SINGLE STOREY REAR EXTENSION	DRAWING NO : BJ/2016/18/01 DATE : 21/02/2016	SCALE : 1:100 ORG.SIZE : A3