


This drawing is prepared for planning permission only. It should not be used for construction nor relied on for dimensions.

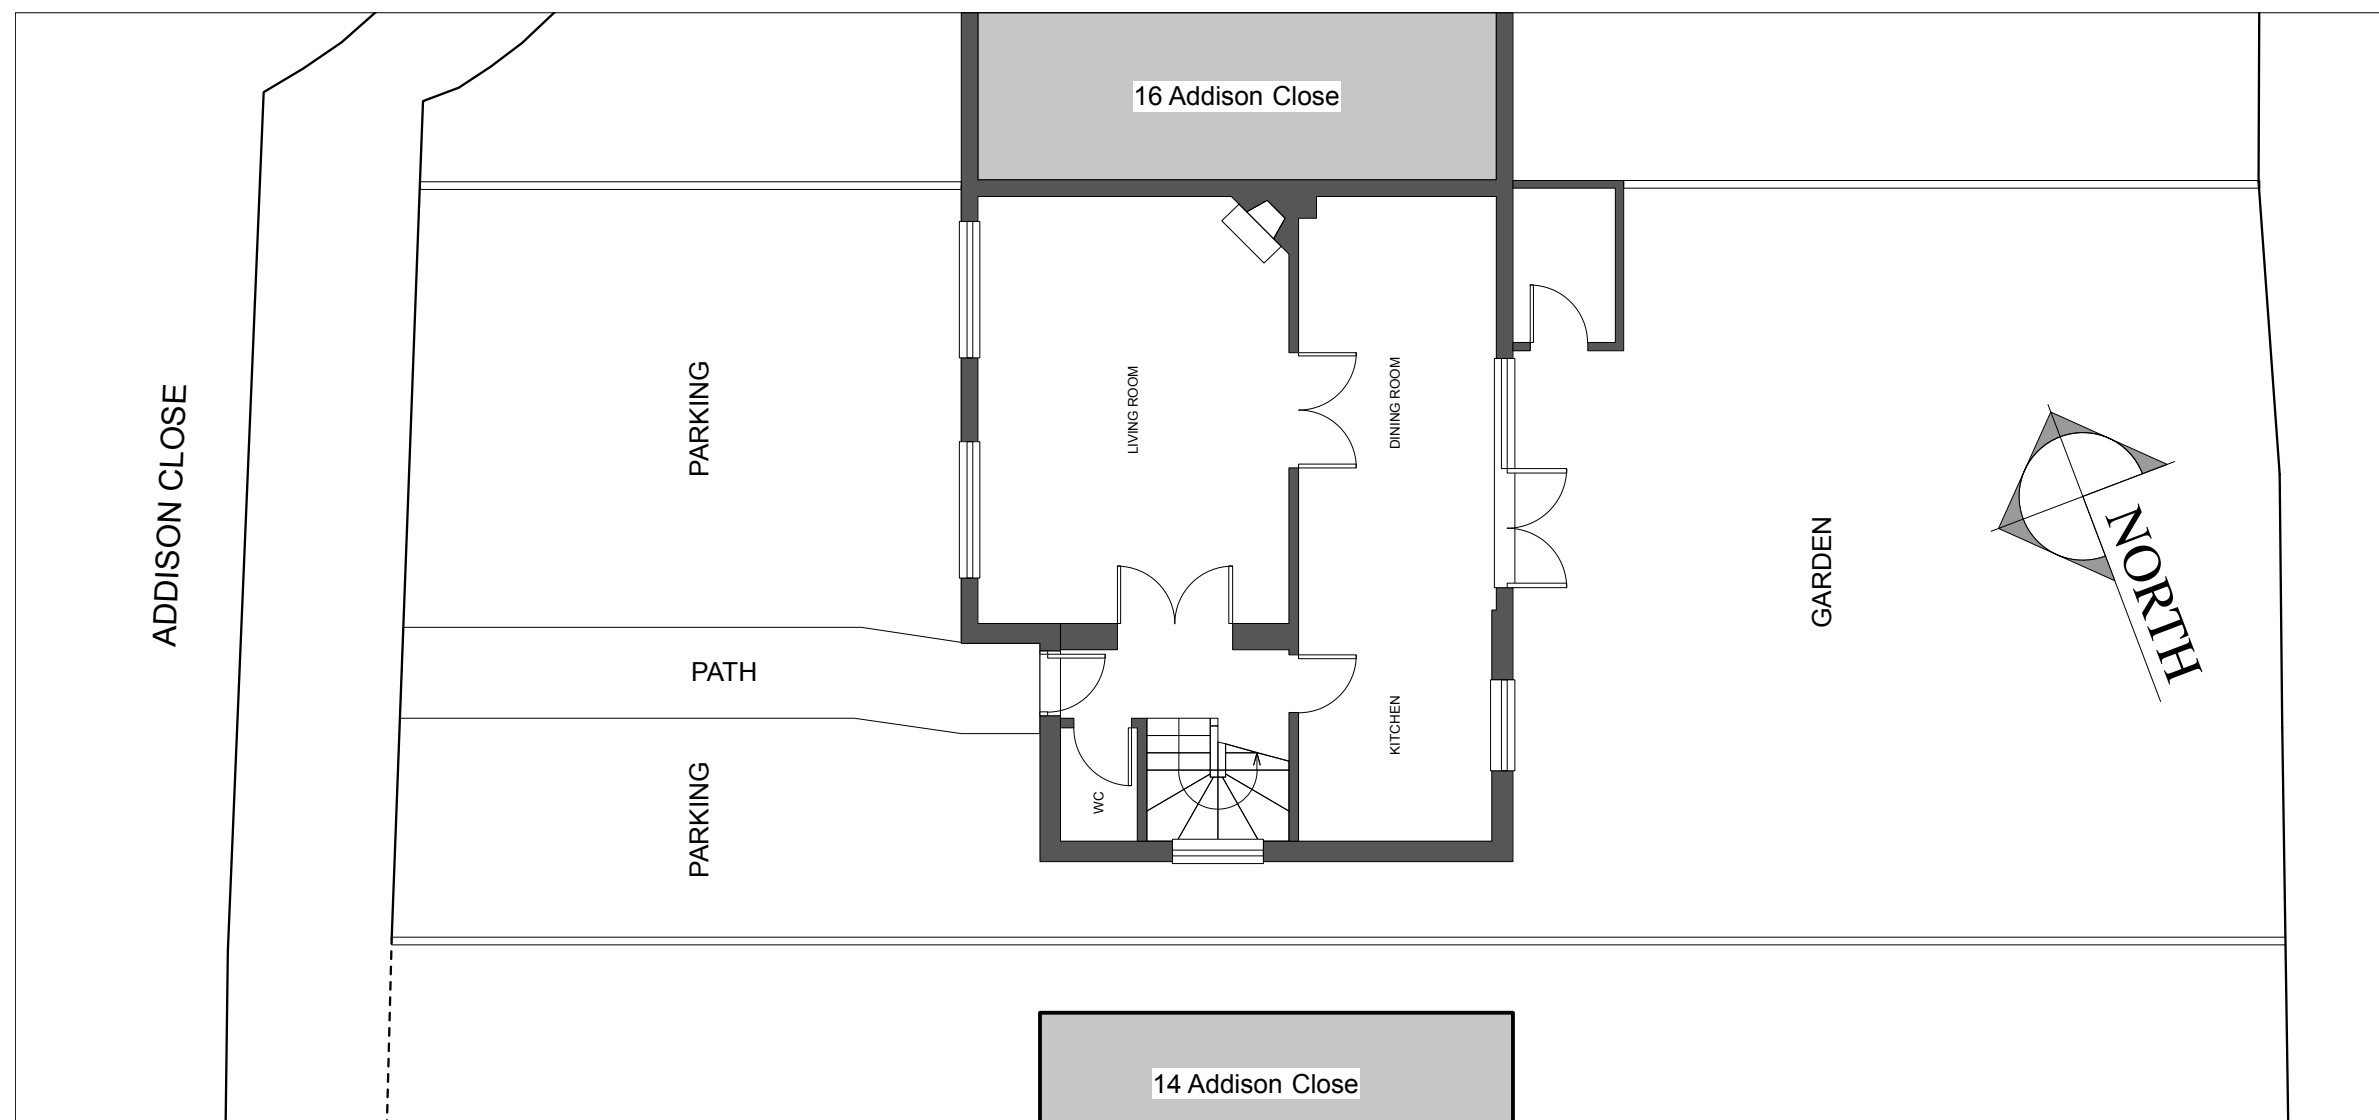

SITE and GROUND FLOOR PLAN - AS EXISTING and AS PROPOSED

JOHN GRANT ARCHITECT

johngrantarchitect@gmail.com
07802 876591
54 Gloucester Drive, London N4 3DU

client

G McLaughlin

job

15 Addison Close, London HA6 1TA

drawing

Site and Ground Floor Plan

no.

15AC/02/P

date

22/4/22

scale

1:100 @ A3