

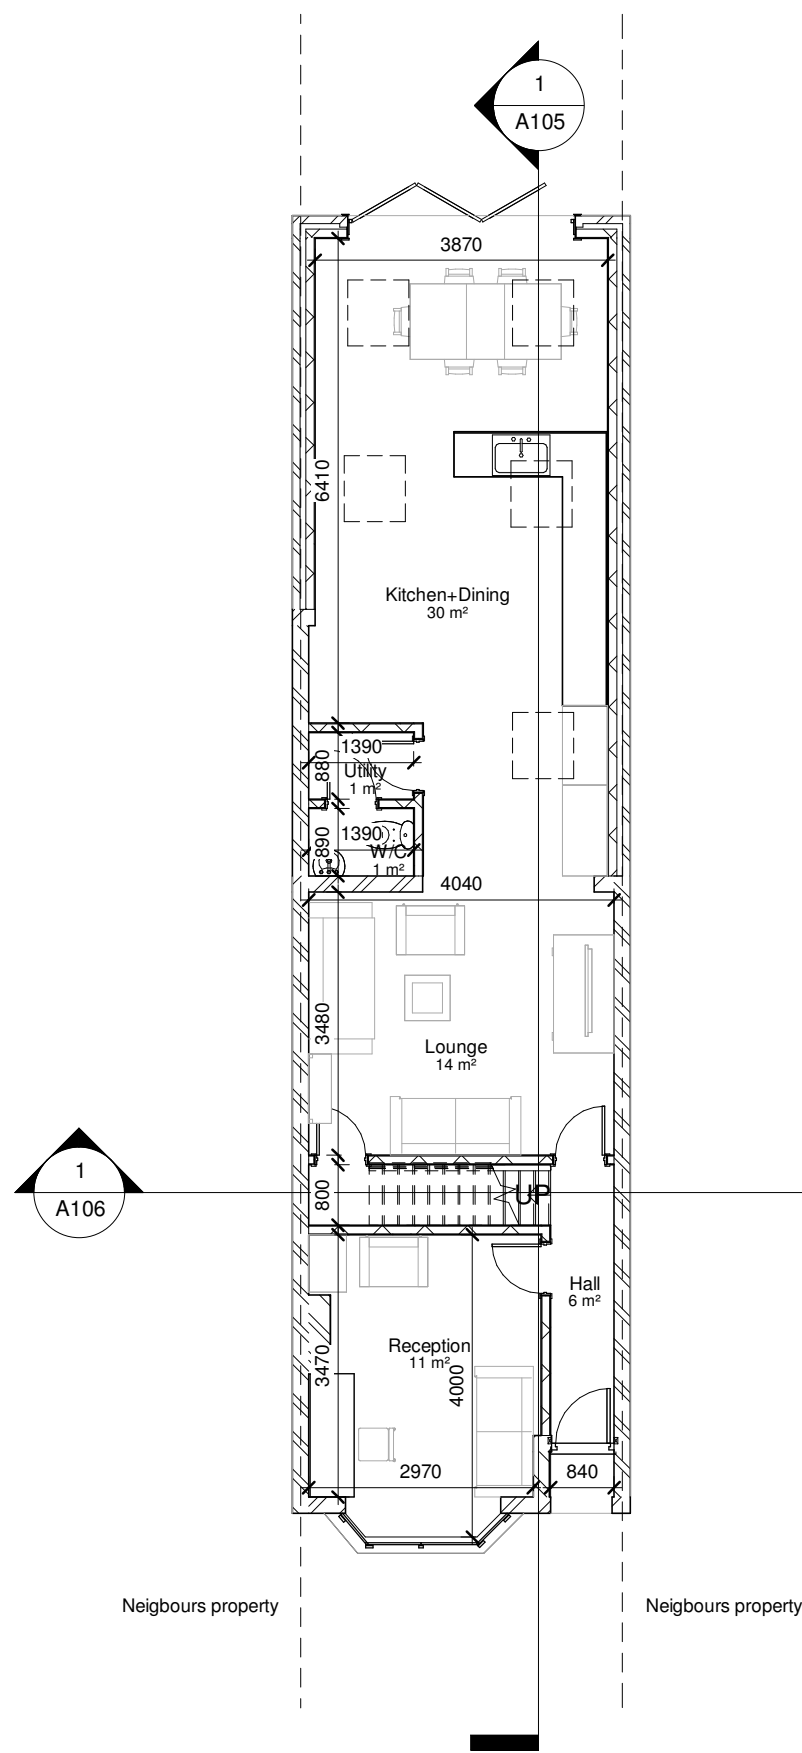


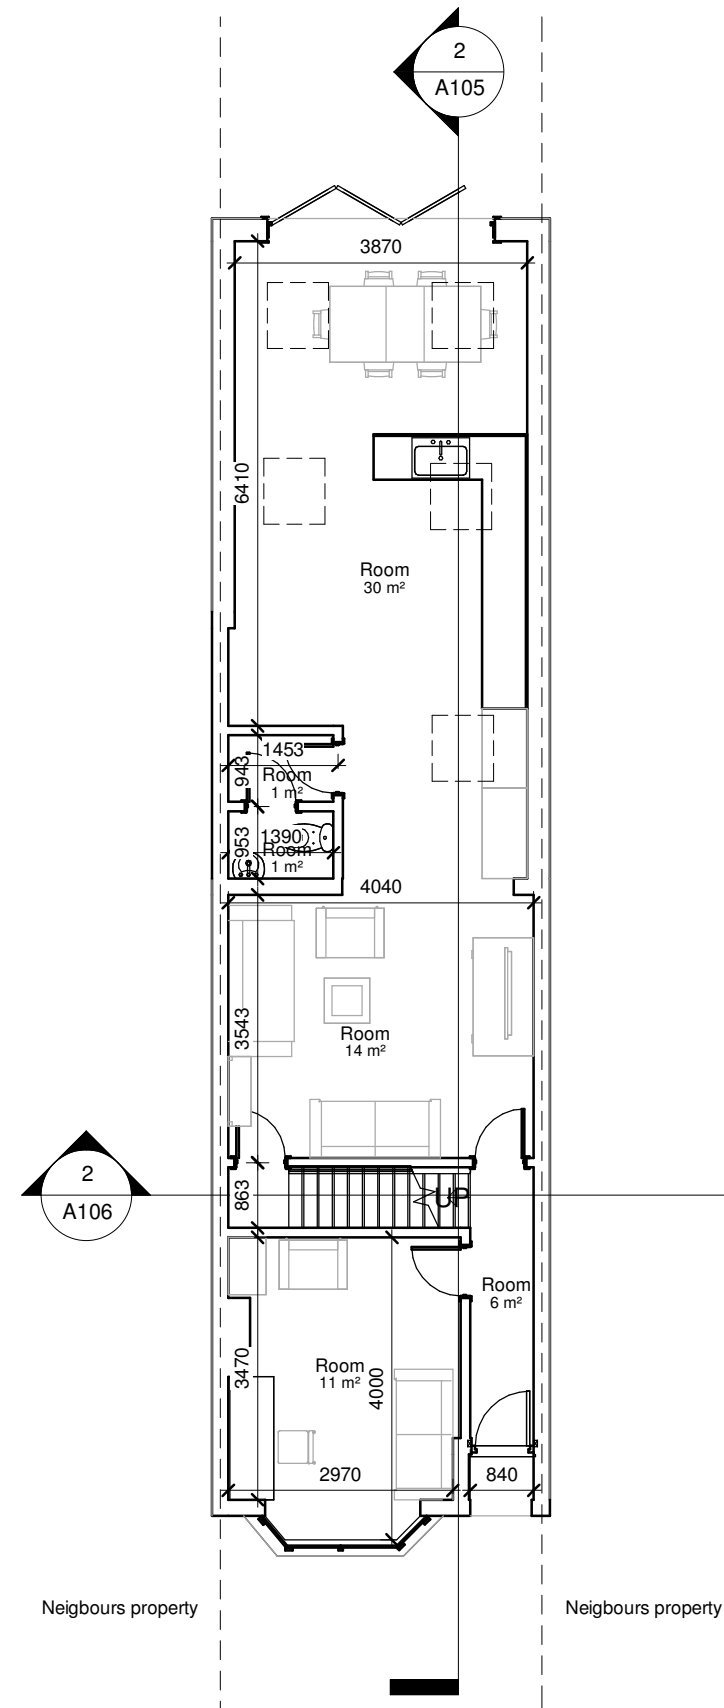


1 00 - Existing
1 : 100


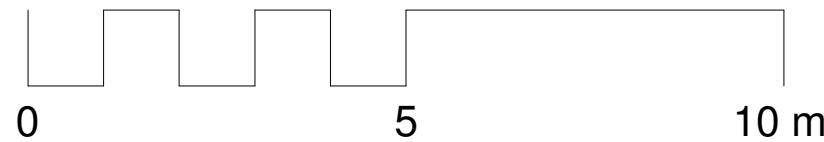


2 00 - Proposed
1 : 100

Draft

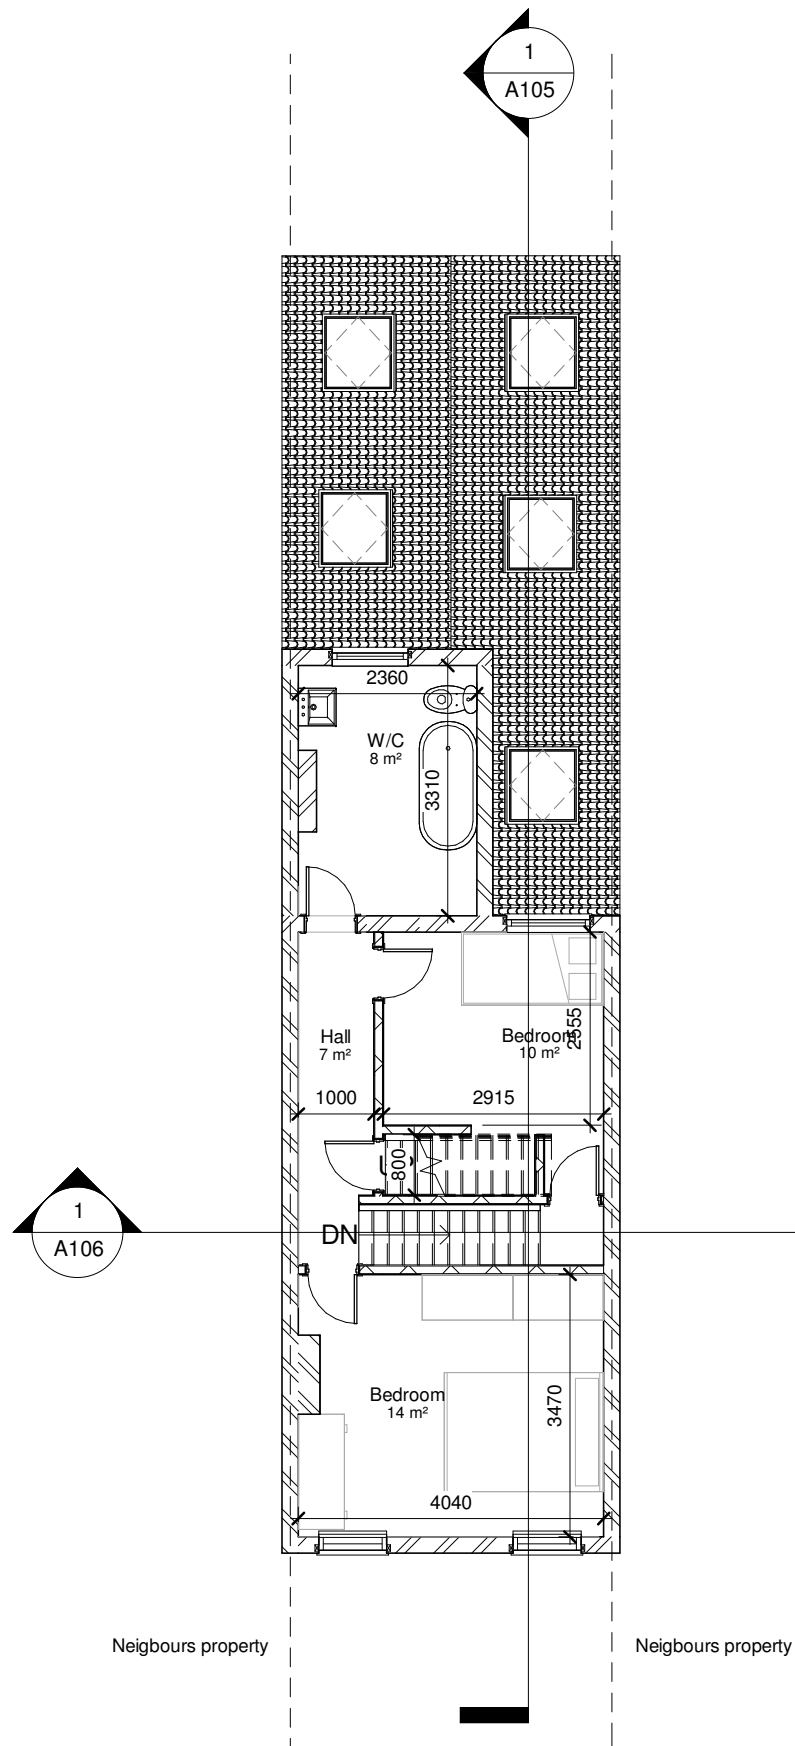


1 01- Existing
1 : 100

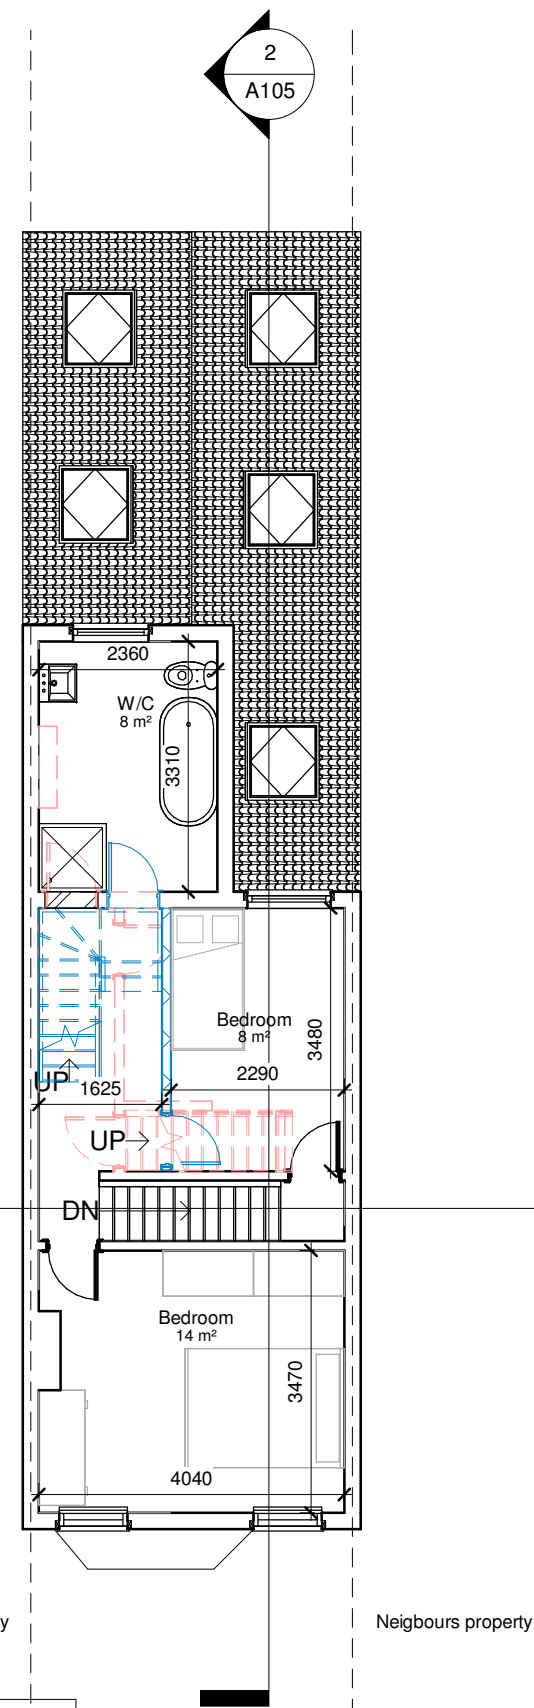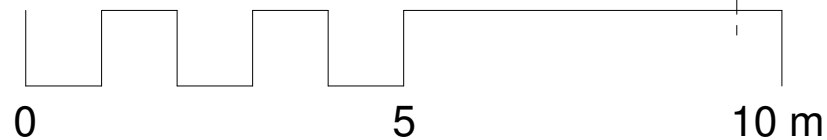

2 01- Proposed
1 : 100


Draft

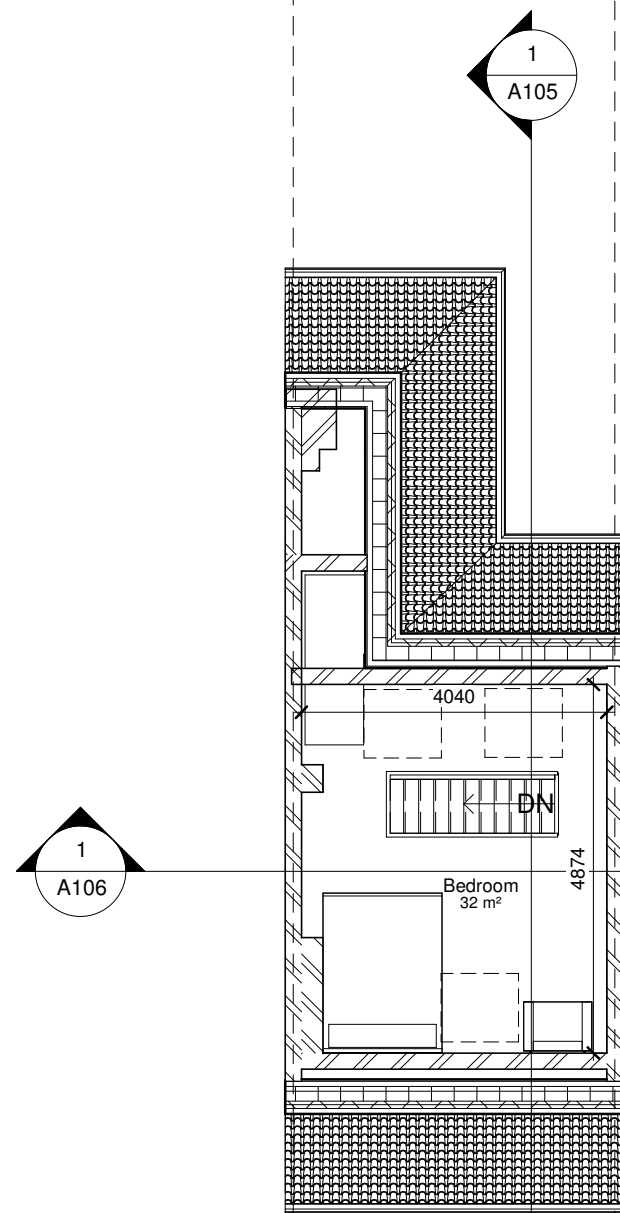

Neighbours property

Neighbours property

1 Loft - Existing
1 : 100

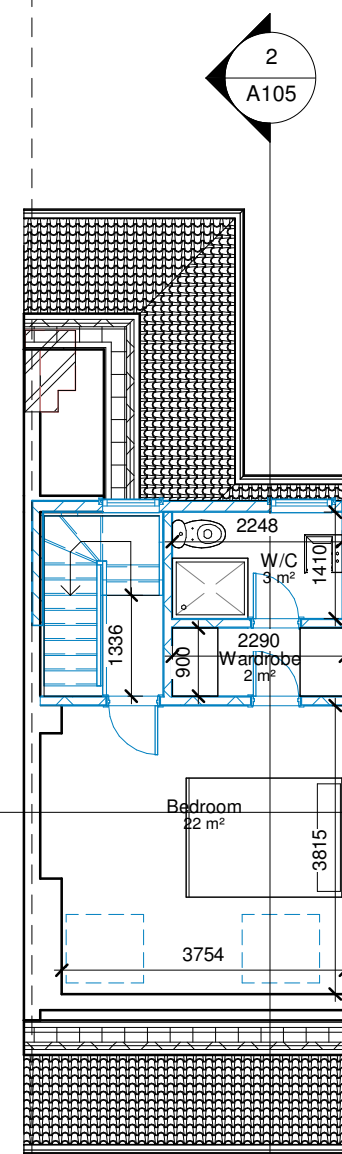


Neighbours property

Neighbours property


2 Loft - Proposed
1 : 100

0 5 10 m

Draft

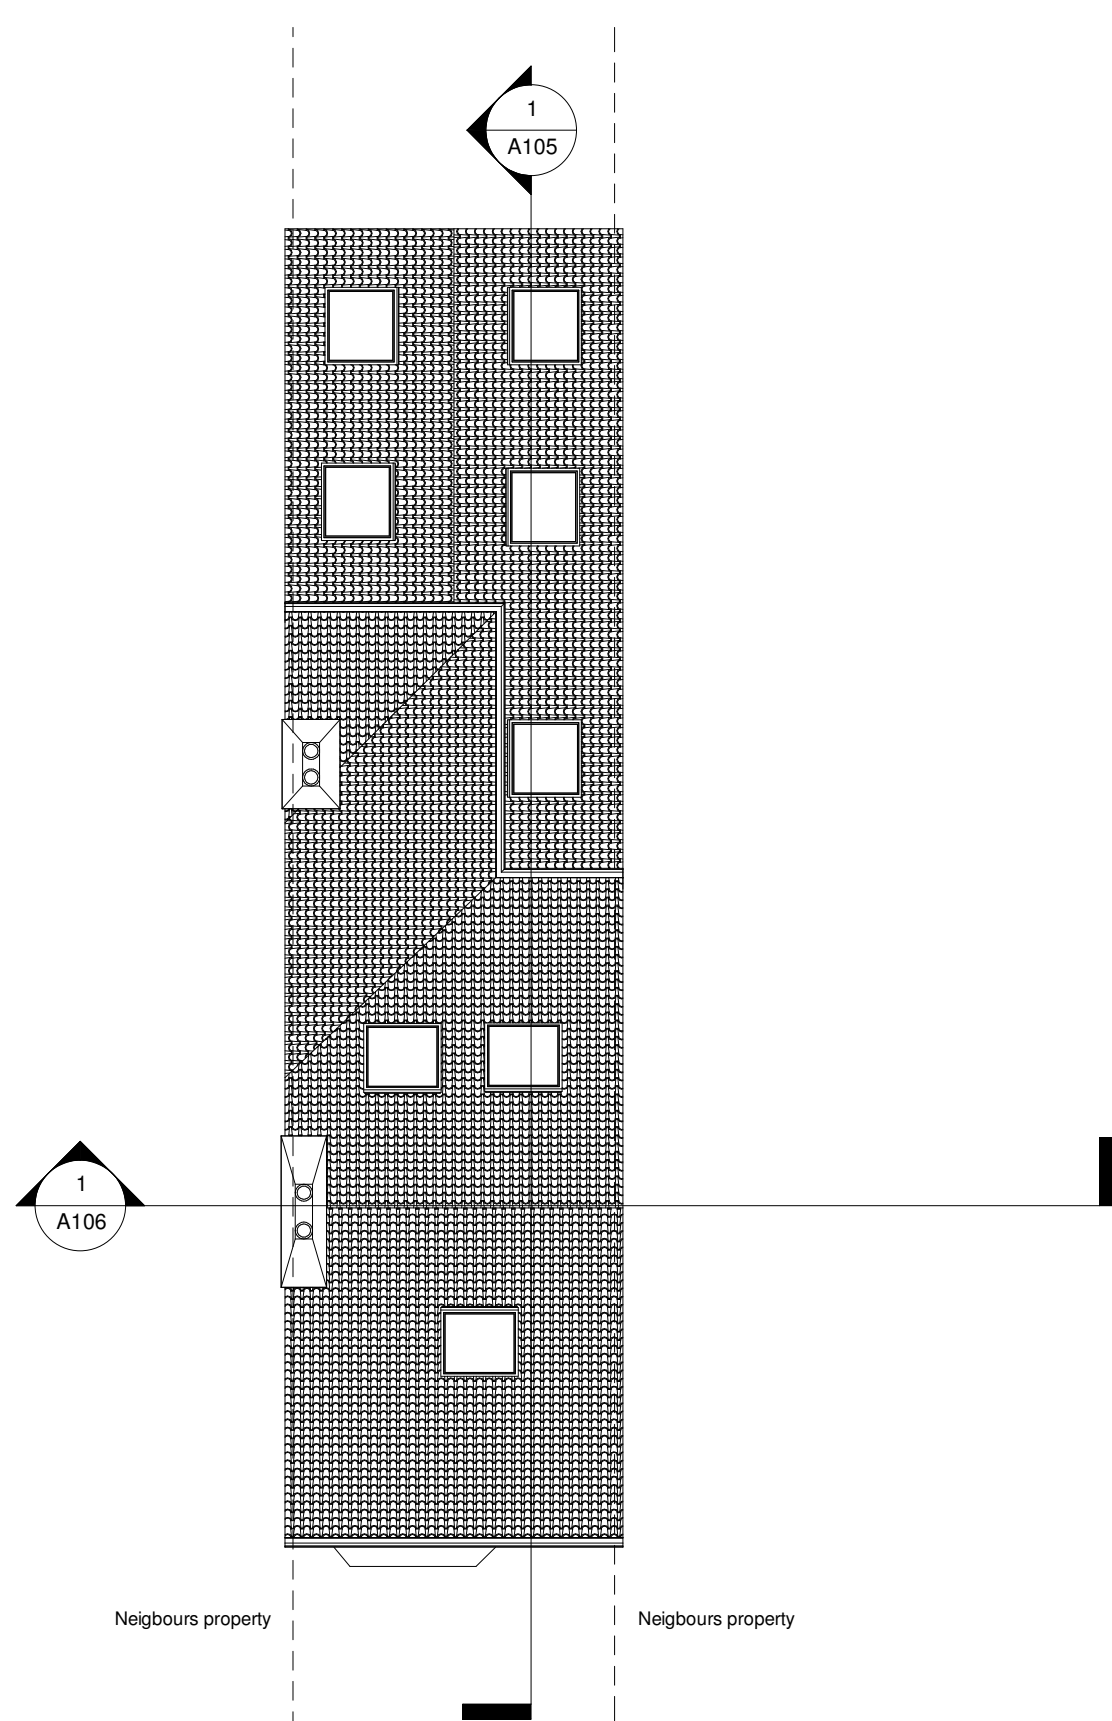

1 Roof - Existing
1 : 100

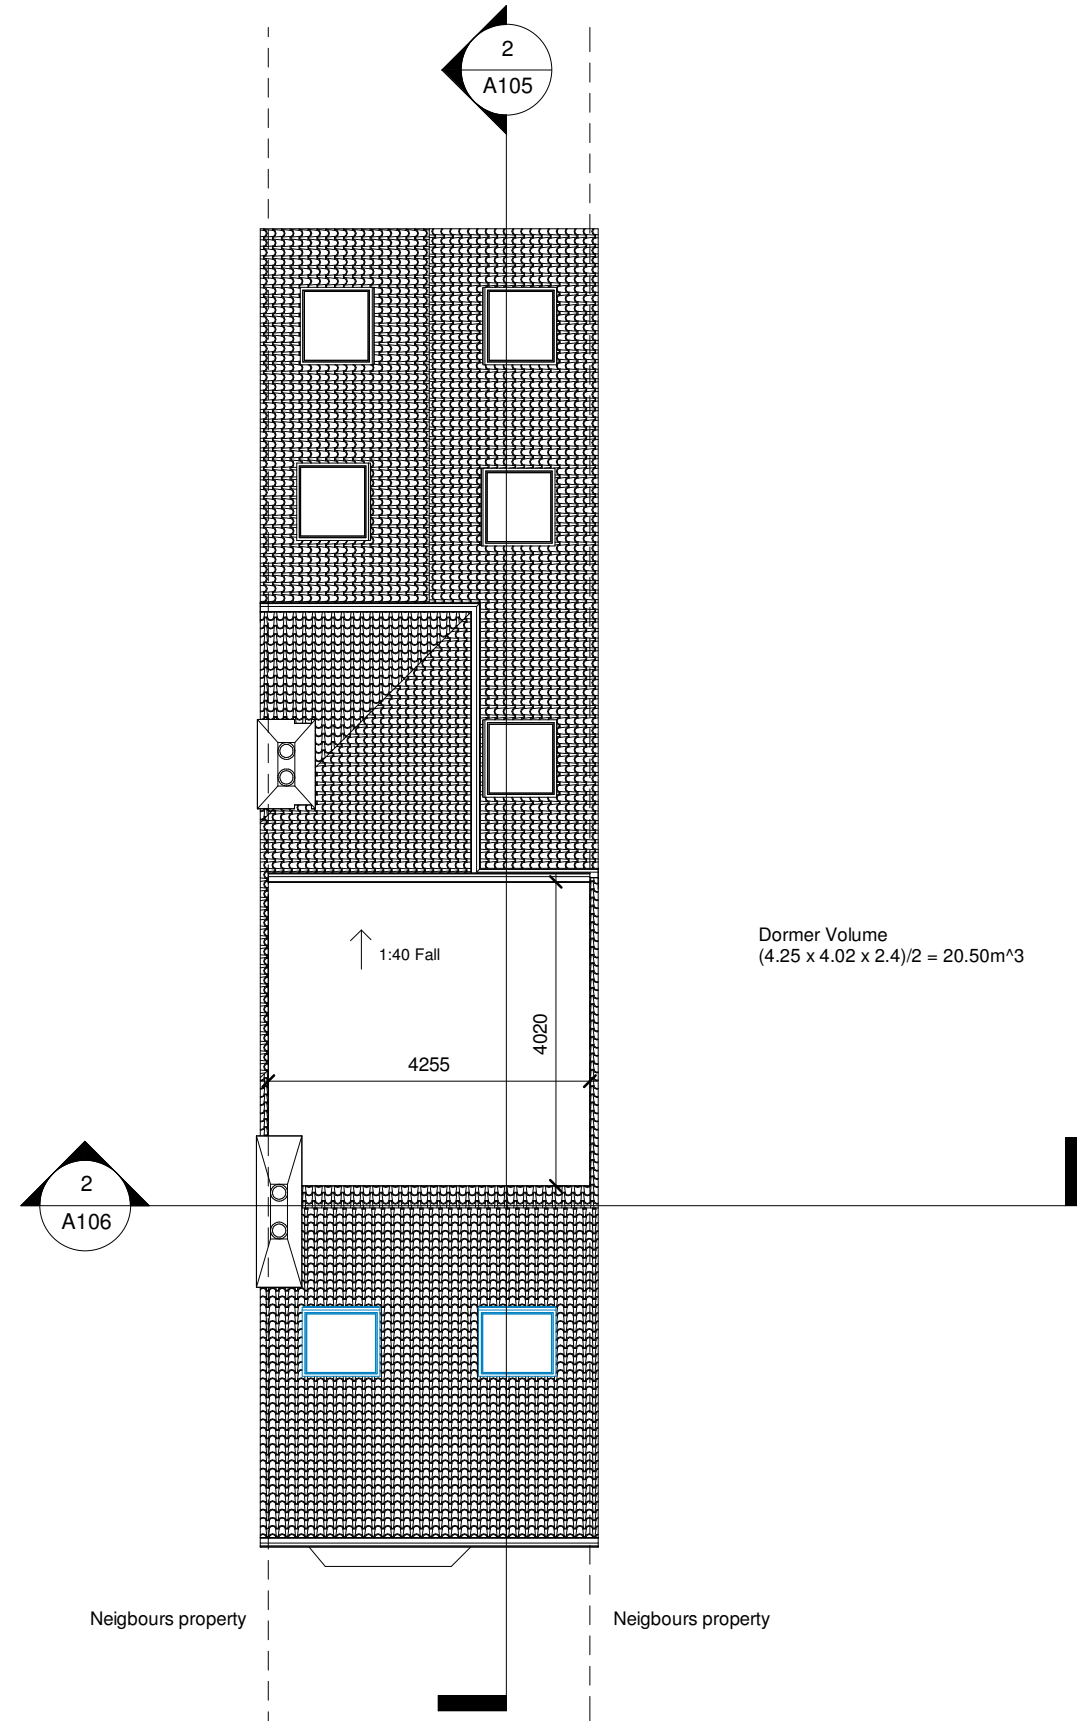

2 Roof - Proposed
1 : 100

Draft




1 Existing - Section 2

1 : 100




2 Proposed- Section 2


1 : 100

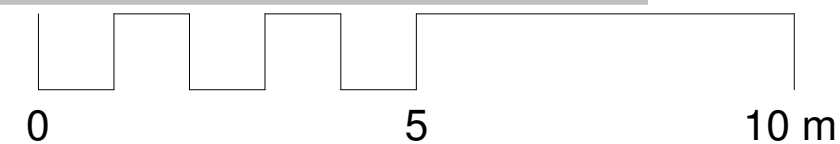

Draft

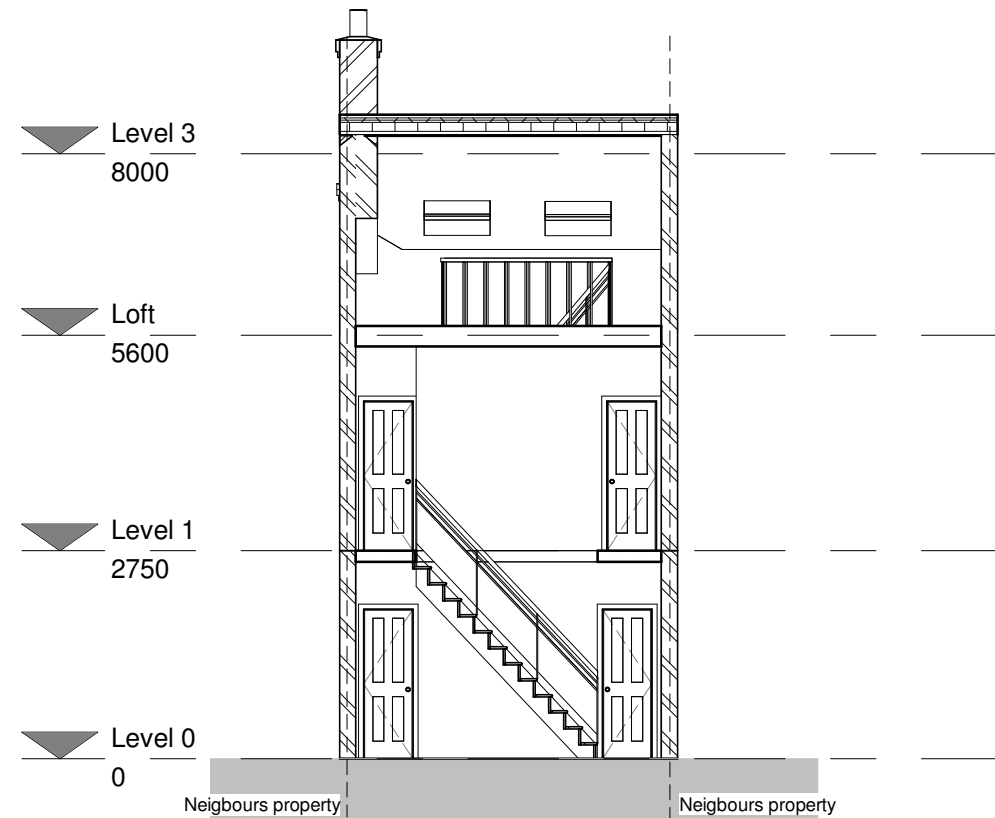


1 Existing - Section 1
1 : 100

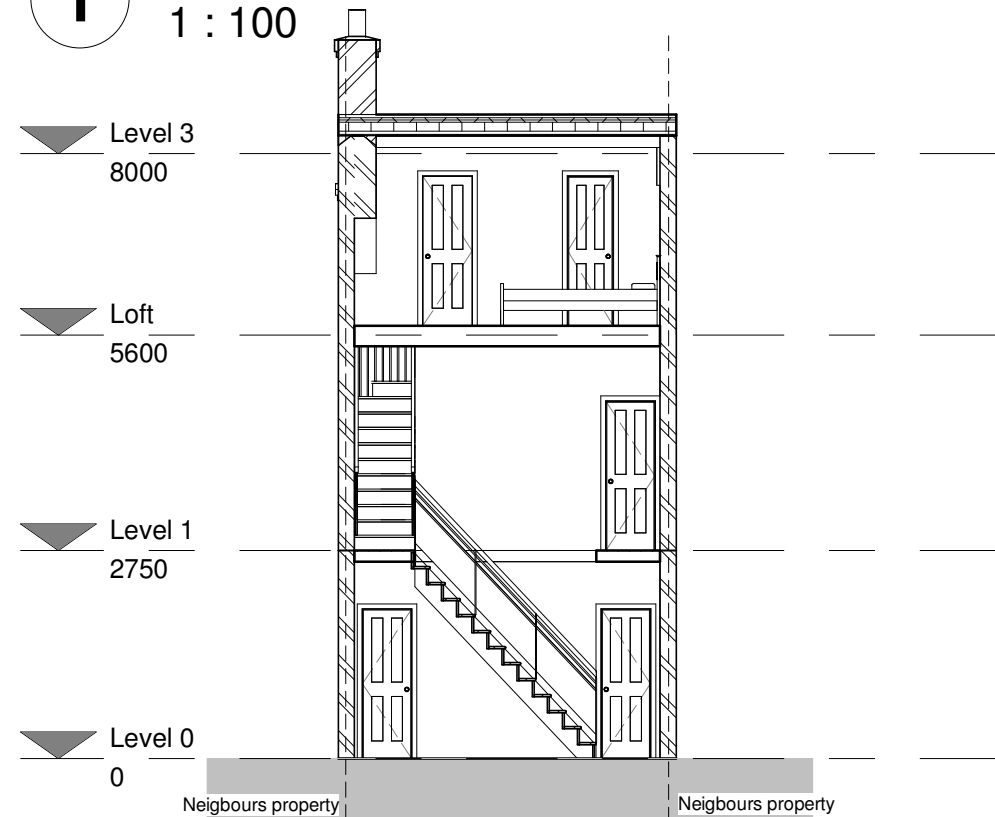


2 Proposed - Section 1
1 : 100

Draft

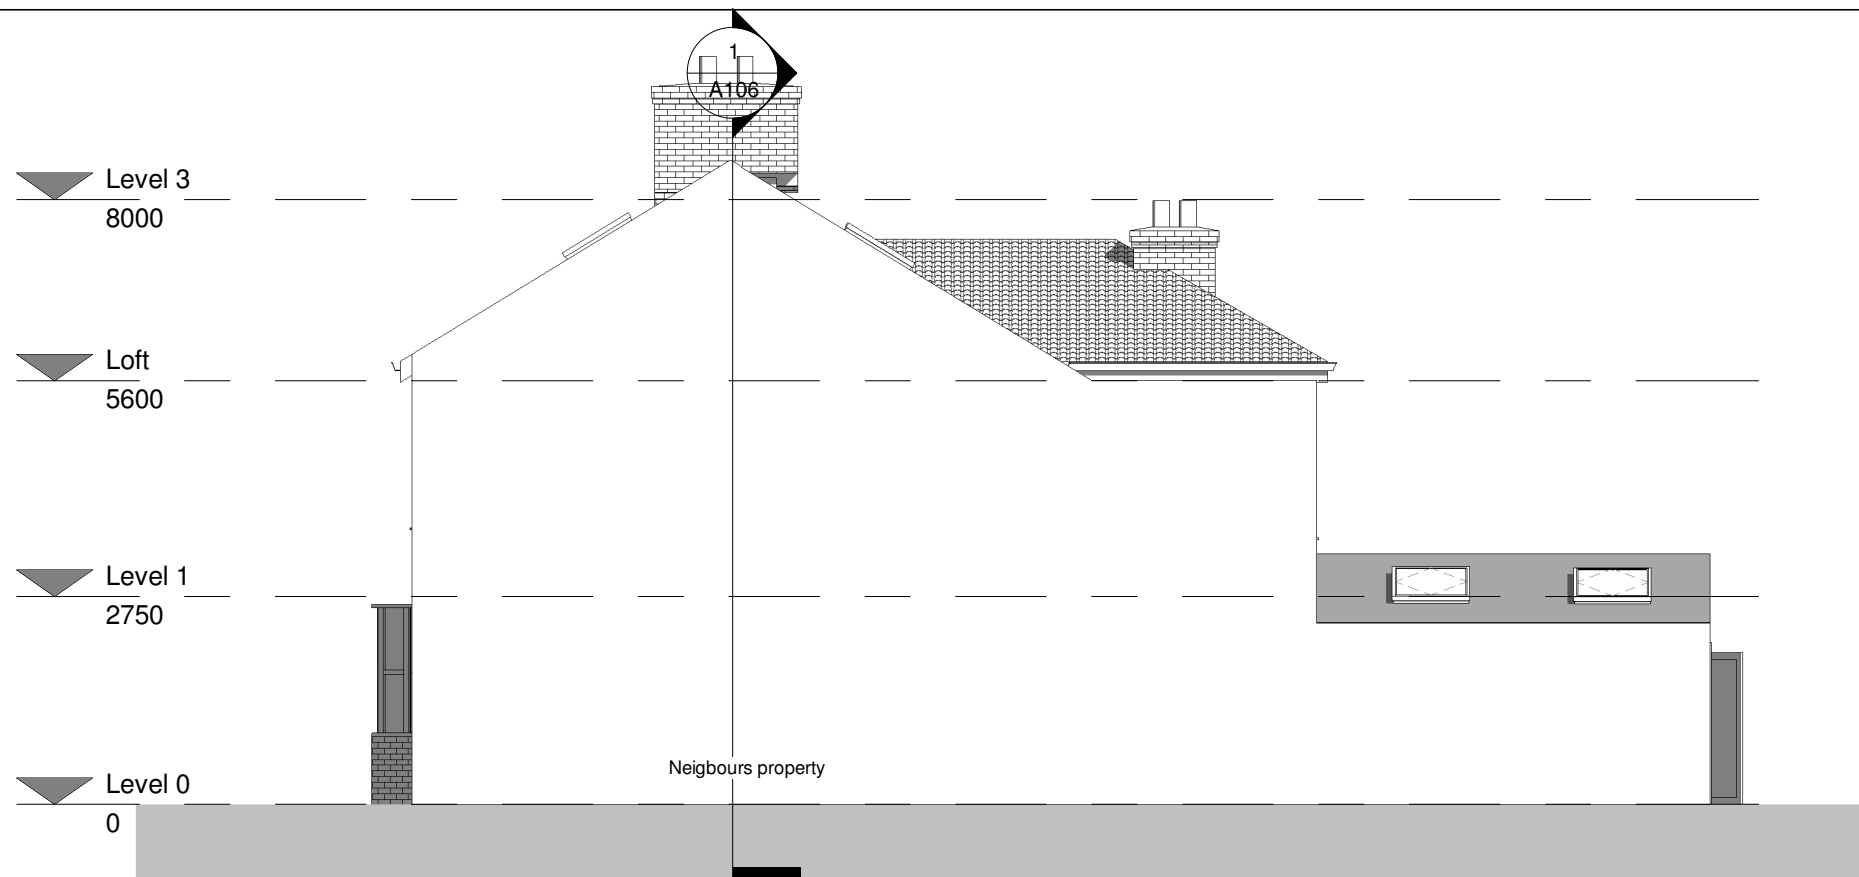


1 East elevation - Existing
1 : 100

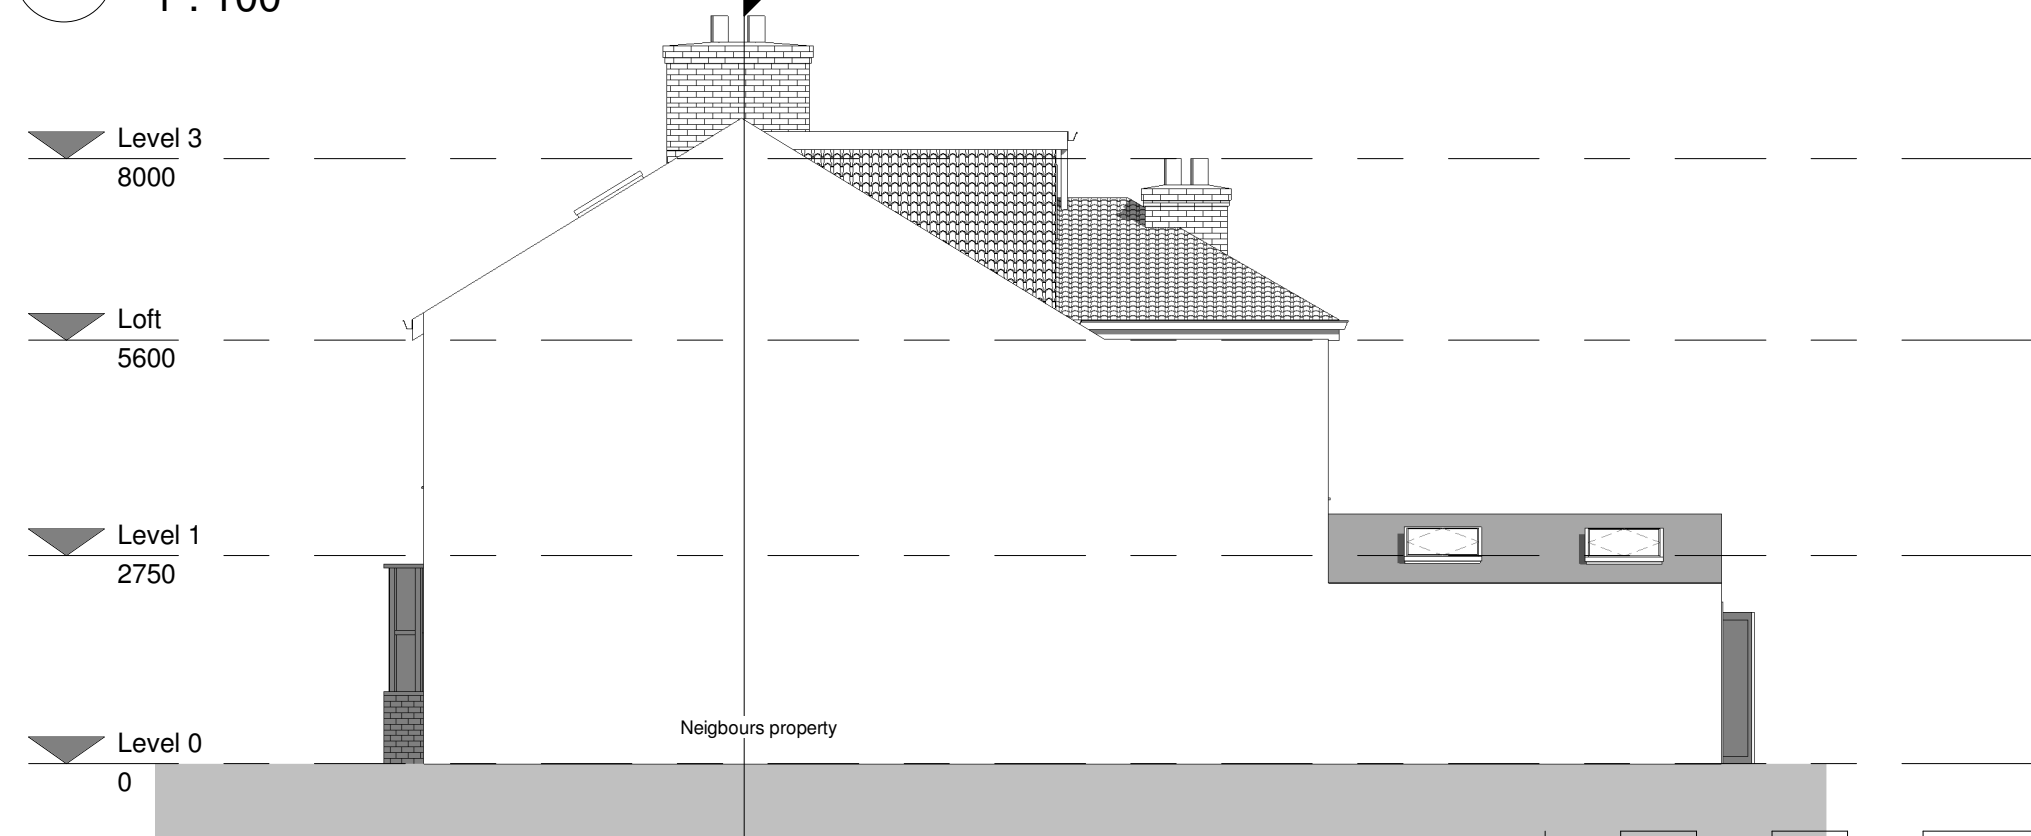


2 East elevation - Proposed
1 : 100

0 5 10 m


Draft

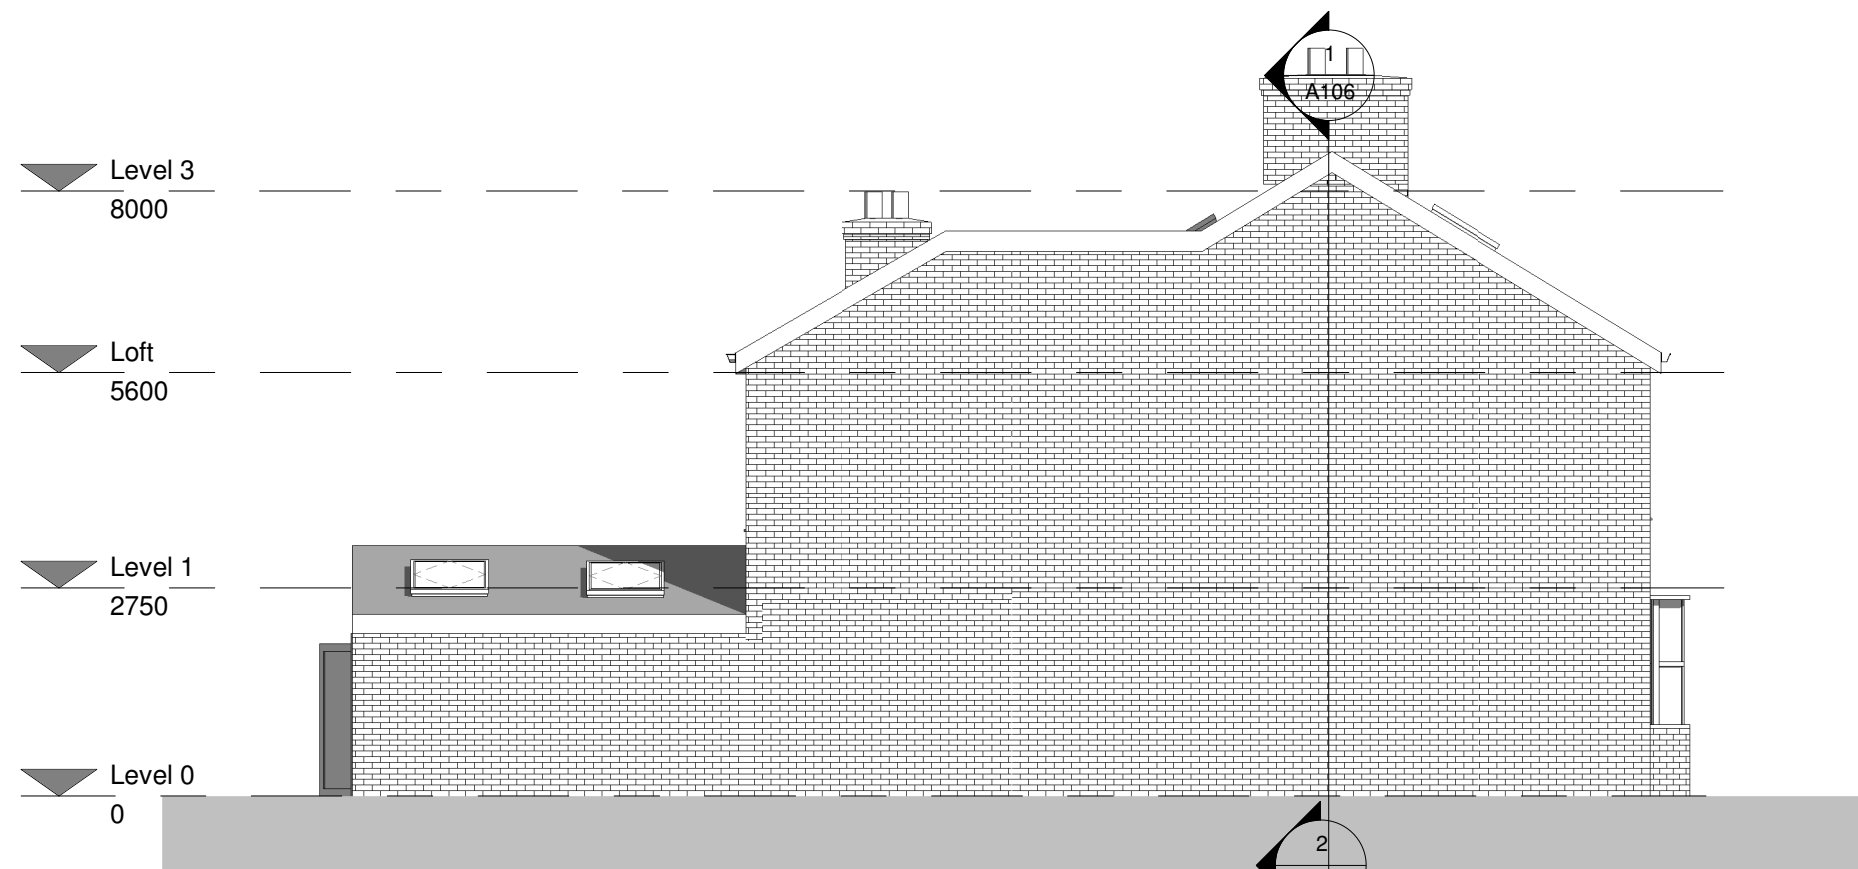


1 West elevation - Existing
1 : 100

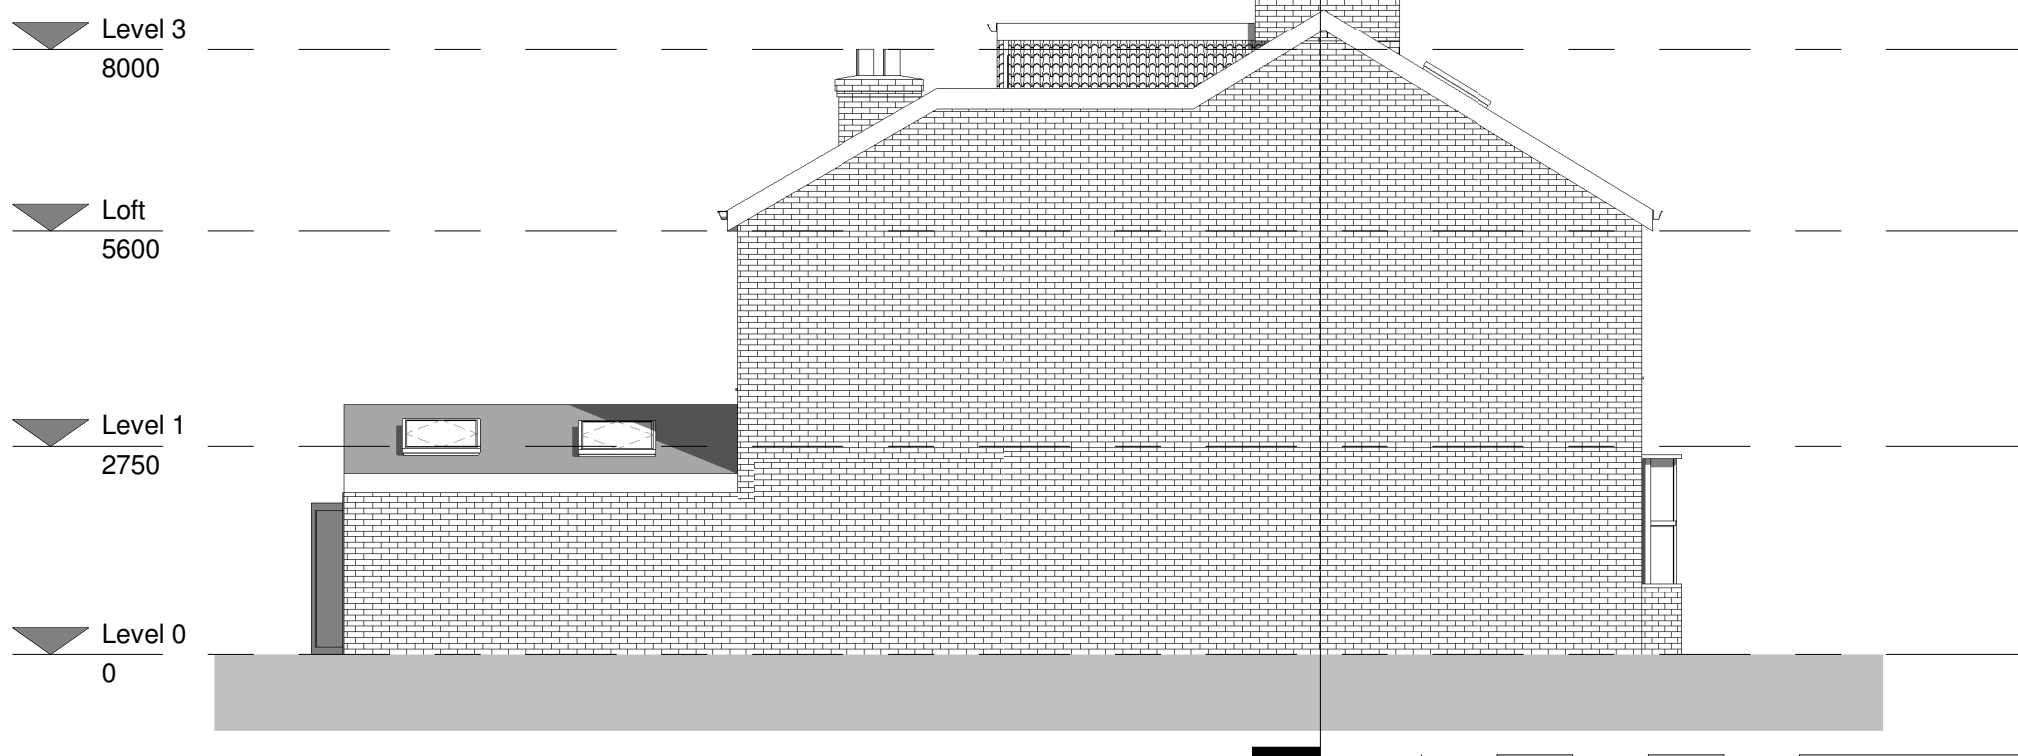


2 West elevation - Proposed
1 : 100

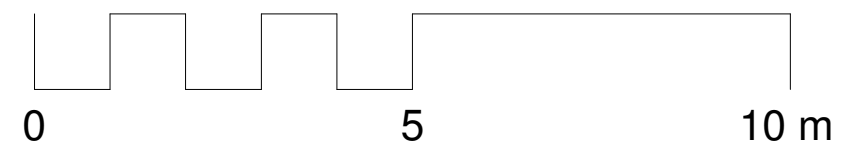


Draft

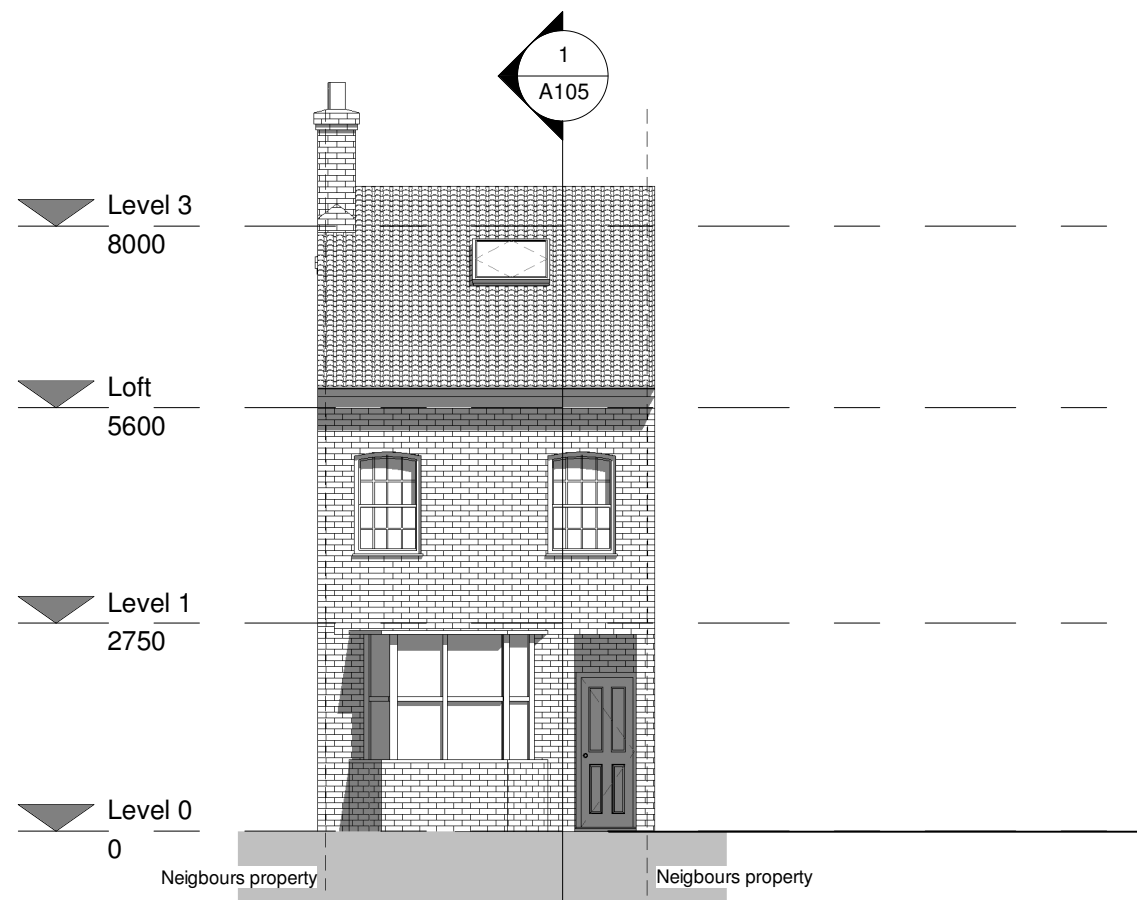


1 Front elevation - Existing
1 : 100

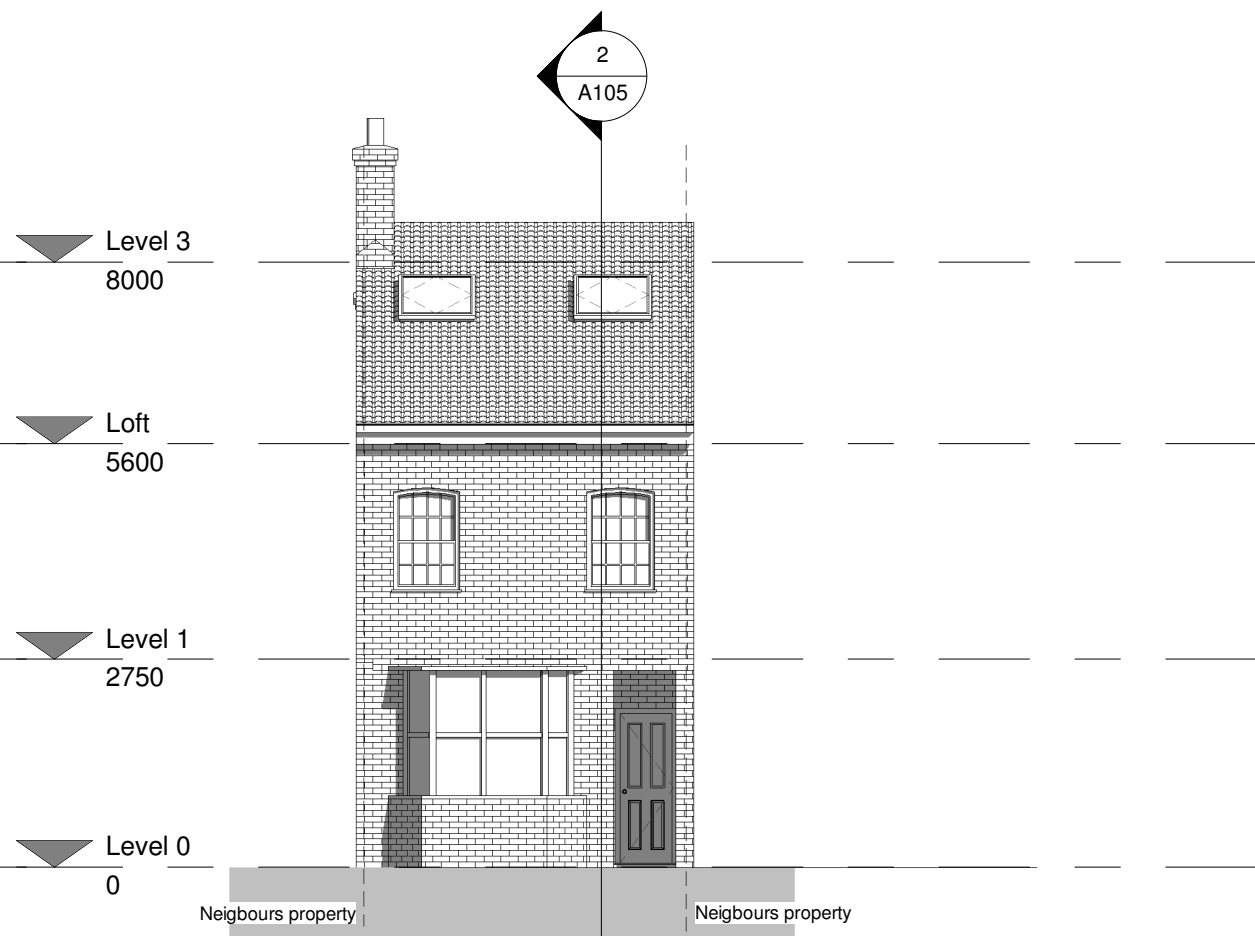


2 Front elevation - Proposed
1 : 100

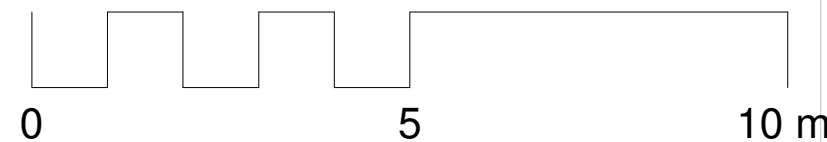


Draft

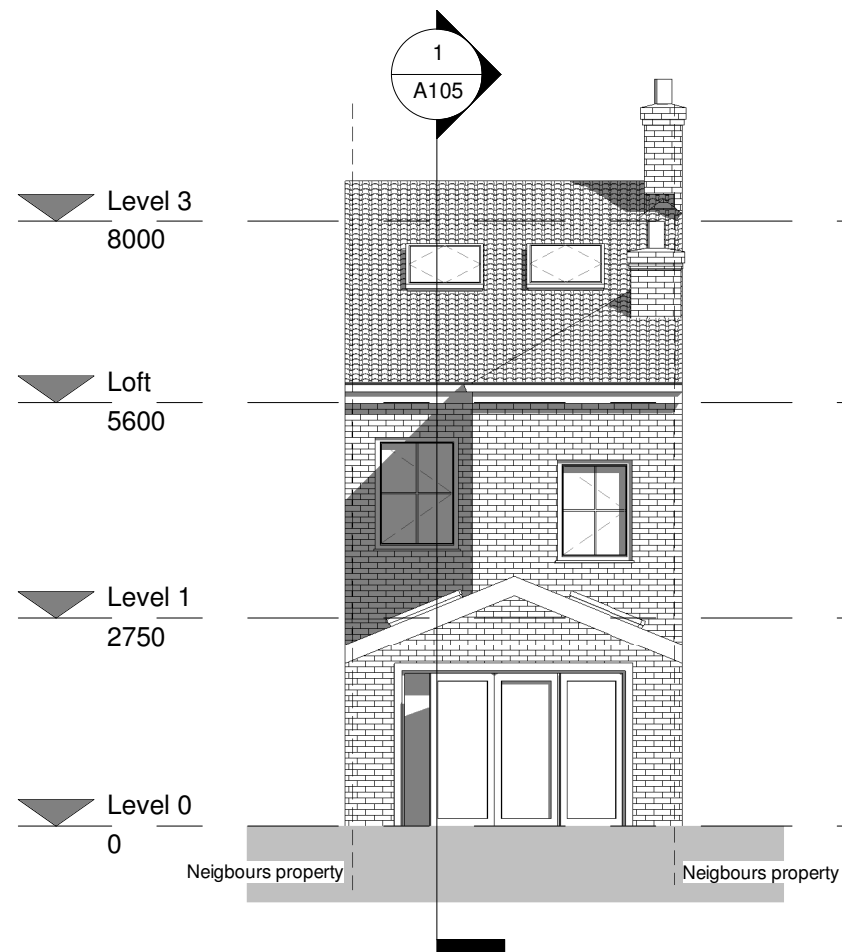

1 Rear elevation - Existing
1 : 100

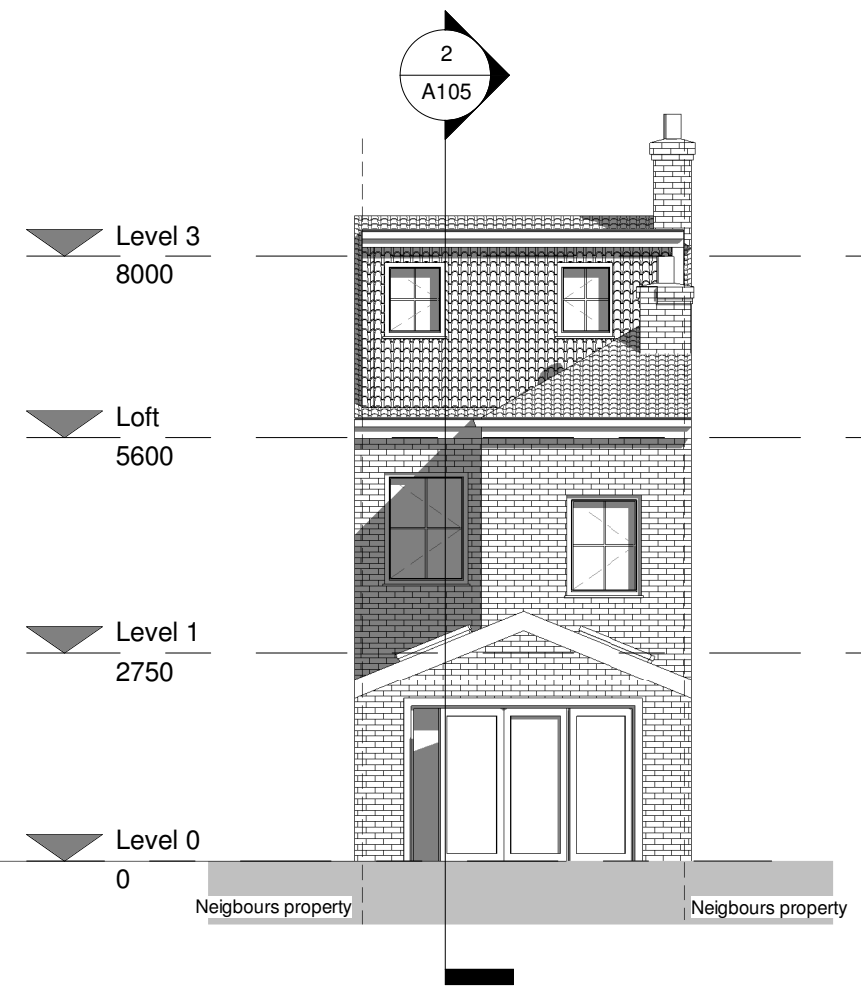

2 Rear elevation - Proposed
1 : 100

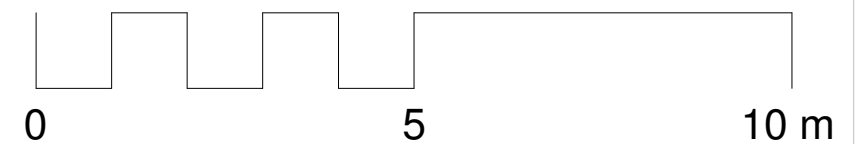

Draft