25m 0 25m 50m 75m 100m 125m

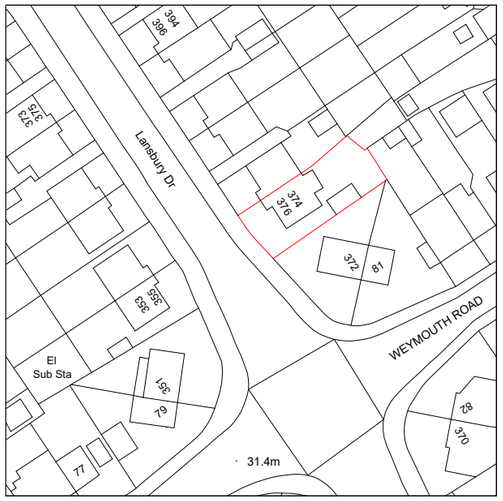

Crown Copyright and database rights 2026.
OS AC0000814278 National Map Centre.
Purchased 05/03/2026 1 year licence.

3 Scale 1-1250

1 : 1250

10m 0 10m 20m 30m 40m 50m

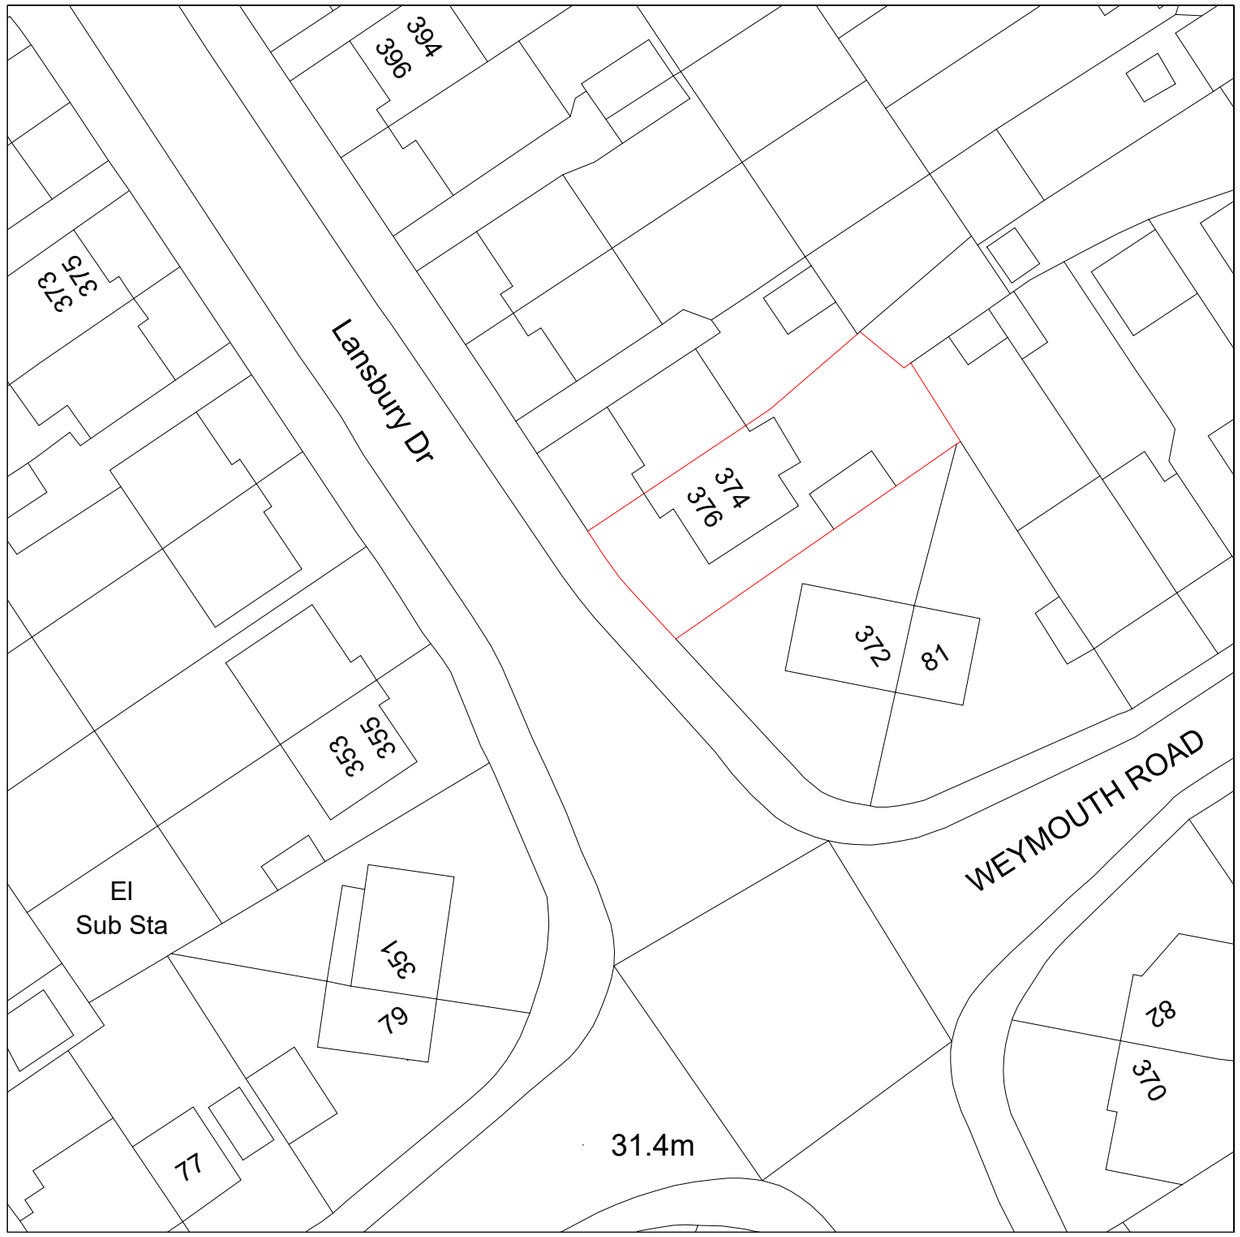

Crown Copyright and database rights 2026.
OS AC0000814278 National Map Centre.
Purchased 05/03/2026 1 year licence.

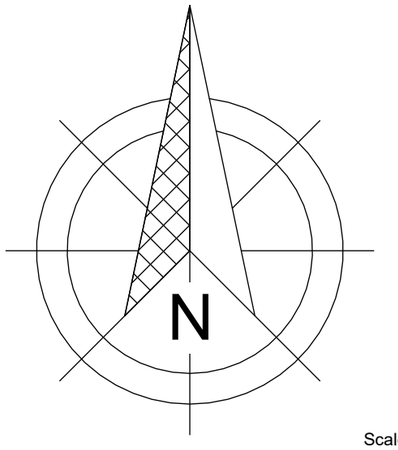

2 Scale 1-500

1 : 500

Scale 1:100

2m 0m 2m 4m 6m 8m 10m

Scale 1:50

1m 0m 1m 2m 3m 4m 5m

Contract No.

FHI 138448

Site Address -

374 Lansbury Drive
Hayes
London
UB4 8SP

Drawing No.

3 of 3

Location and Site Map

All Dimensions in mm

Scale: As indicated **@A3**

Signed Off on - 05/03/2026

Review on -

First Home Improvements
Station Road Industrial
Estate Lenwade Norfolk
NR9 5LY

© Drawings, associated documentation and intellectual property is protected under copyright law.
All documentation by First Home Improvements prohibits unauthorised actions such as (but not limited to) the re-issuing and re-production thereof without prior consent.