



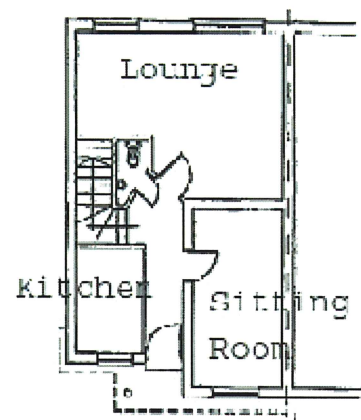

Existing Ground Floor

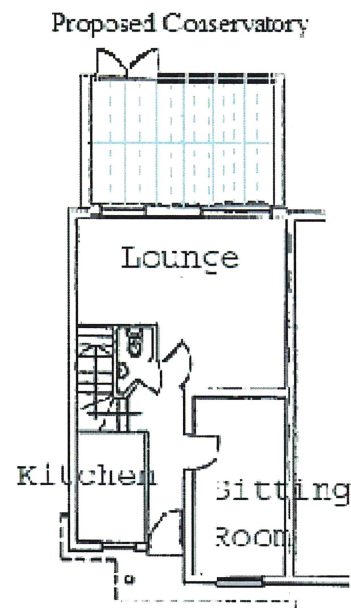

Proposed Ground Floor


Applicant Name:
Mr Weifeng Chen

Job Title:
Proposed conservatory at
8 Chiltern Court
Uxbridge, UB8 3BJ

Drawing Title:
Existing & Proposed Ground Floor

Scale: 1:200 @ A4

Scale Bar:

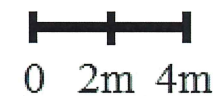

Date: **10 Apr, 2018**