



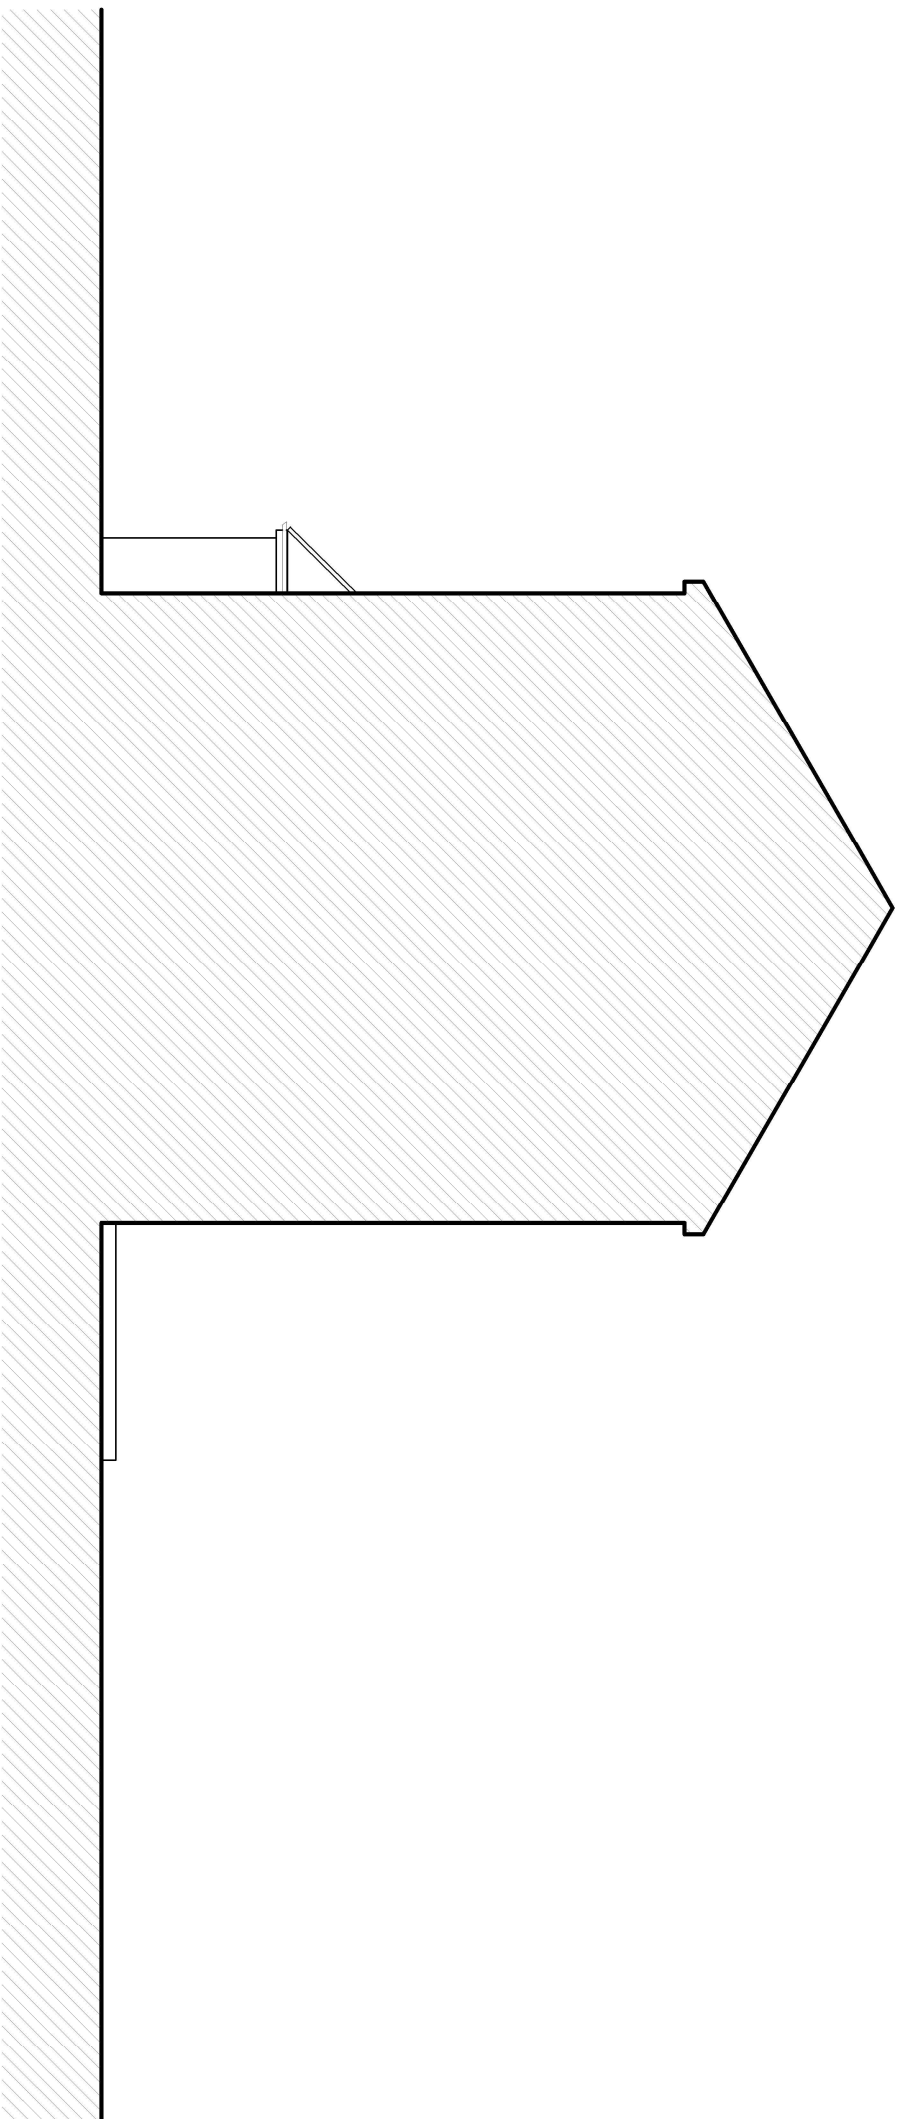

Existing Side Elevation

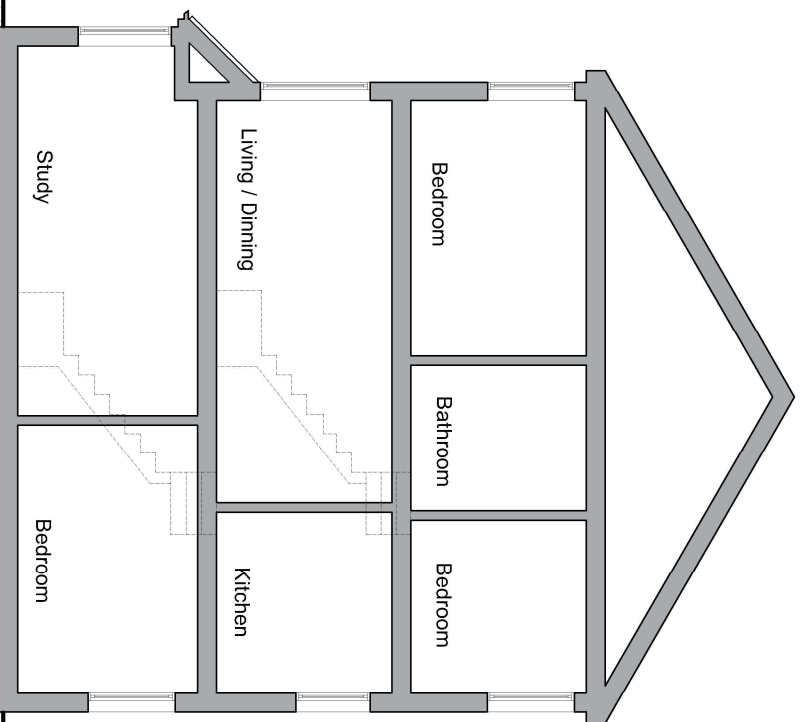

Existing Section

PROJECT DETAILS

Ground Floor rear Extension

PROPERTY ADDRESS

41 Tollgate Drive
Hayes
UB4 0NP

DRAWING TITLE

Existing Side Elevation and
Section

REVISION

RV00

DRAWING NO.

TD.41.EX-03

SCALE

1:100

[@ A3]

