
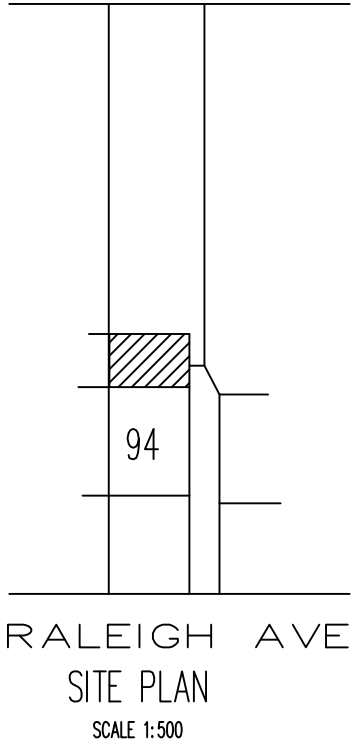
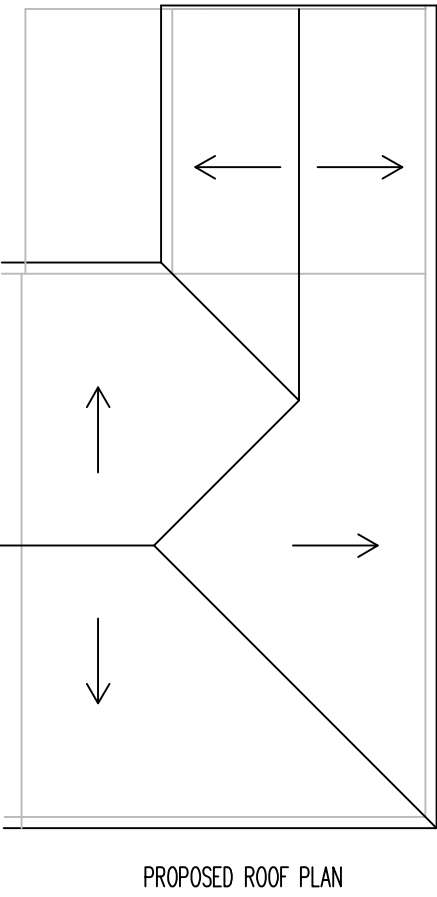


Notes :

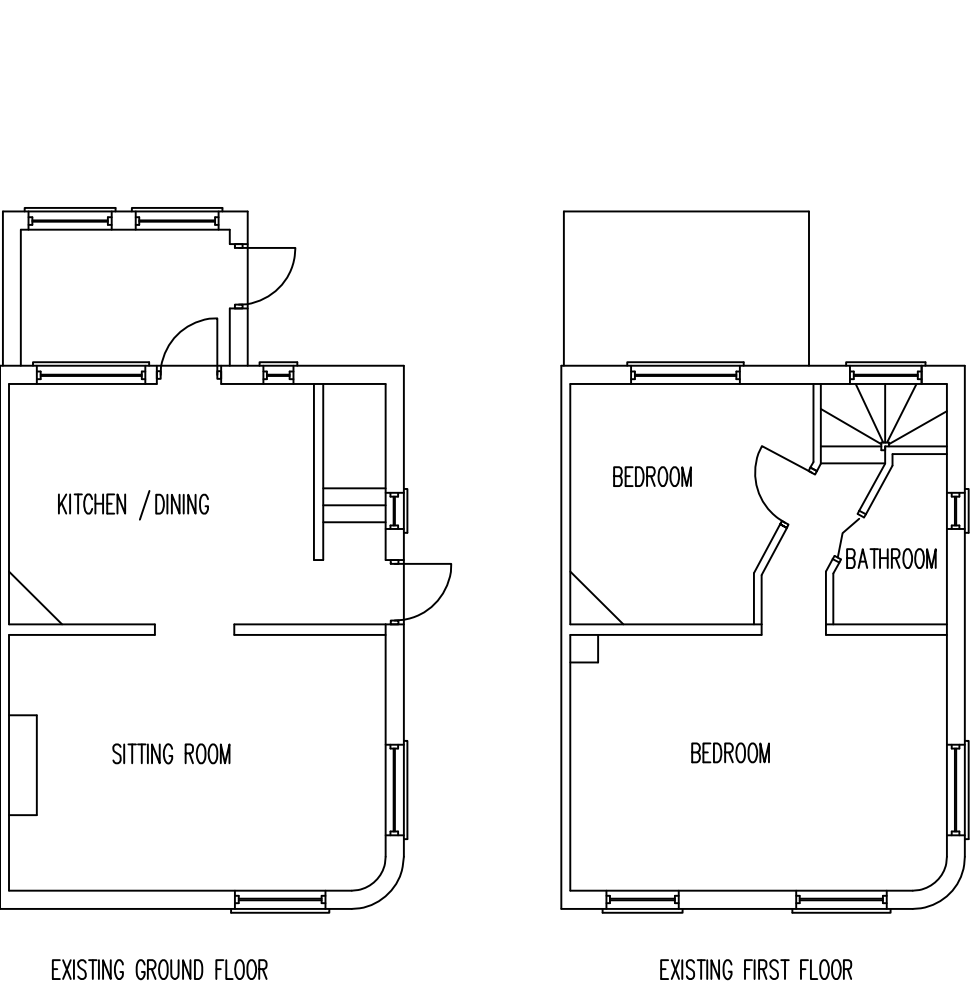

Revisions		
	Date	Description
A	8/8/11	WINDOWS AMENDED
Drawn		Checked
Scale 1:100 @ A3		Date 27/7/11

Drawing Title :

PLANS
TWO STOREY REAR EXTENSION
94 RALEIGH AVENUE
HAYES
UB4 0EF

Drawing No:

KGS/RAL/403P1A/1