
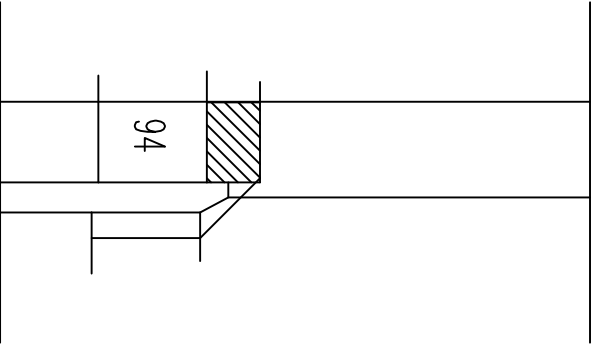
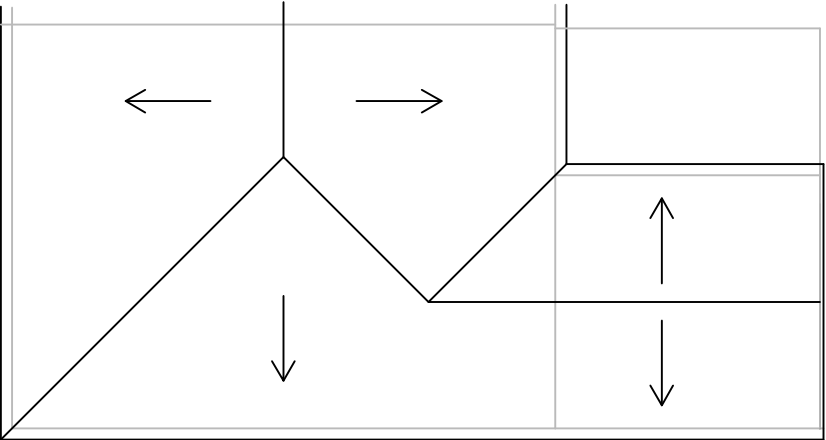
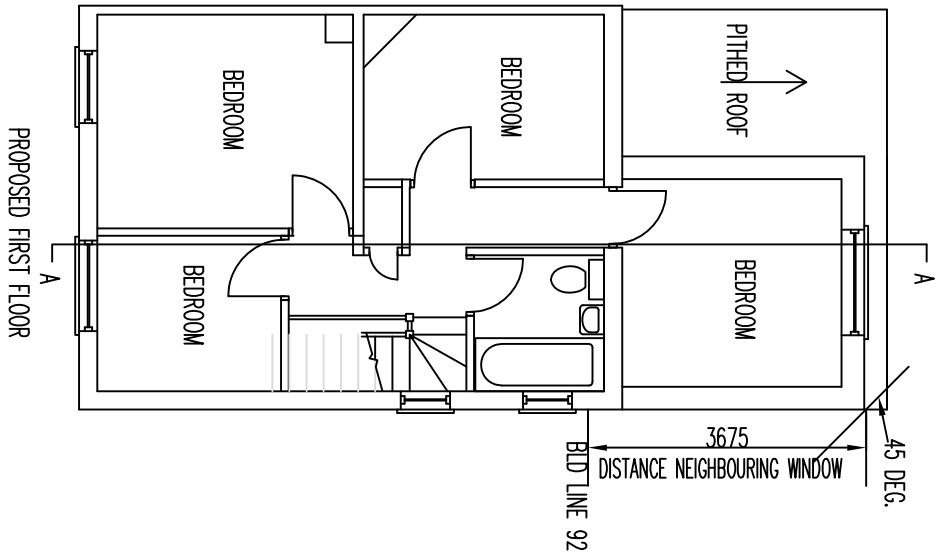
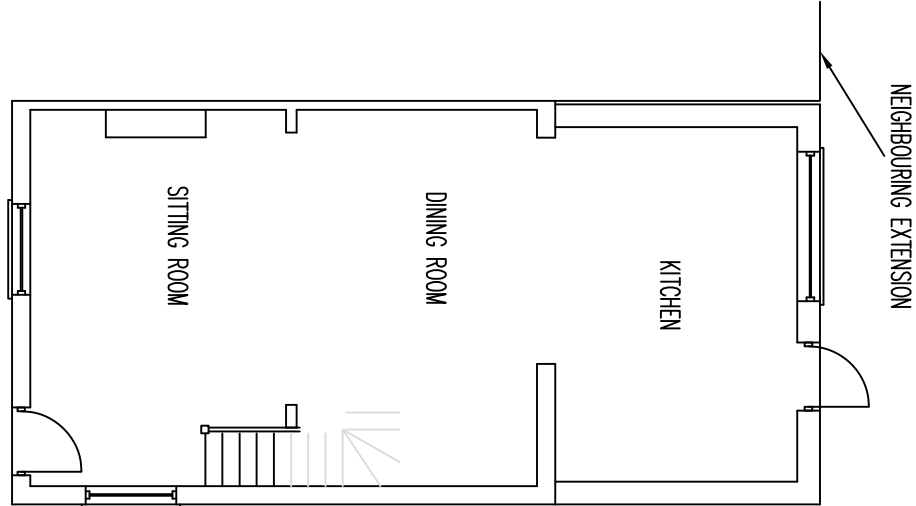
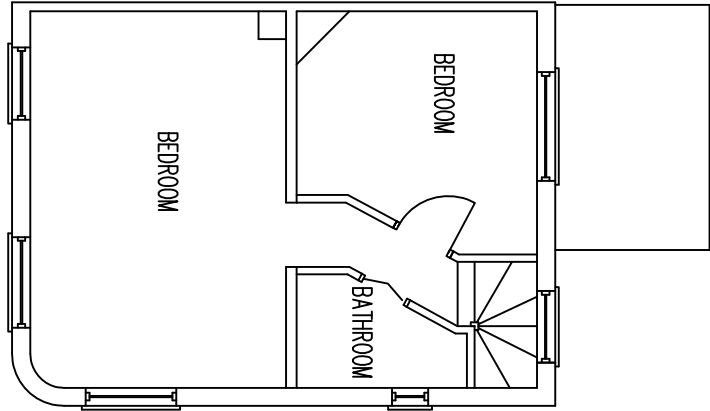


Notes :

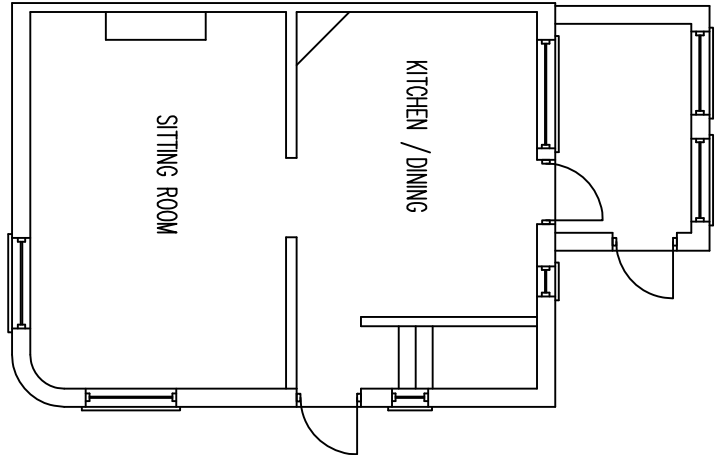

Revisions	
Date	Description
A 8/8/11	WINDOWS AMENDED
B 7/10/11	REDUCED SIZE FIRST FLOOR
Drawn	Checked
Scale 1:100 @ A3	Date 27/7/11

Drawing Title :
PLANS
TWO STOREY REAR EXTENSION
94 RALEIGH AVENUE
HAYES
UB4 0EF
Drawing No:
KGS/RAL/403P1B/1