


Site Area - 384 sqm
Total Permeable Surface - 215 sqm
Total Impermeable Surface - 169 sqm

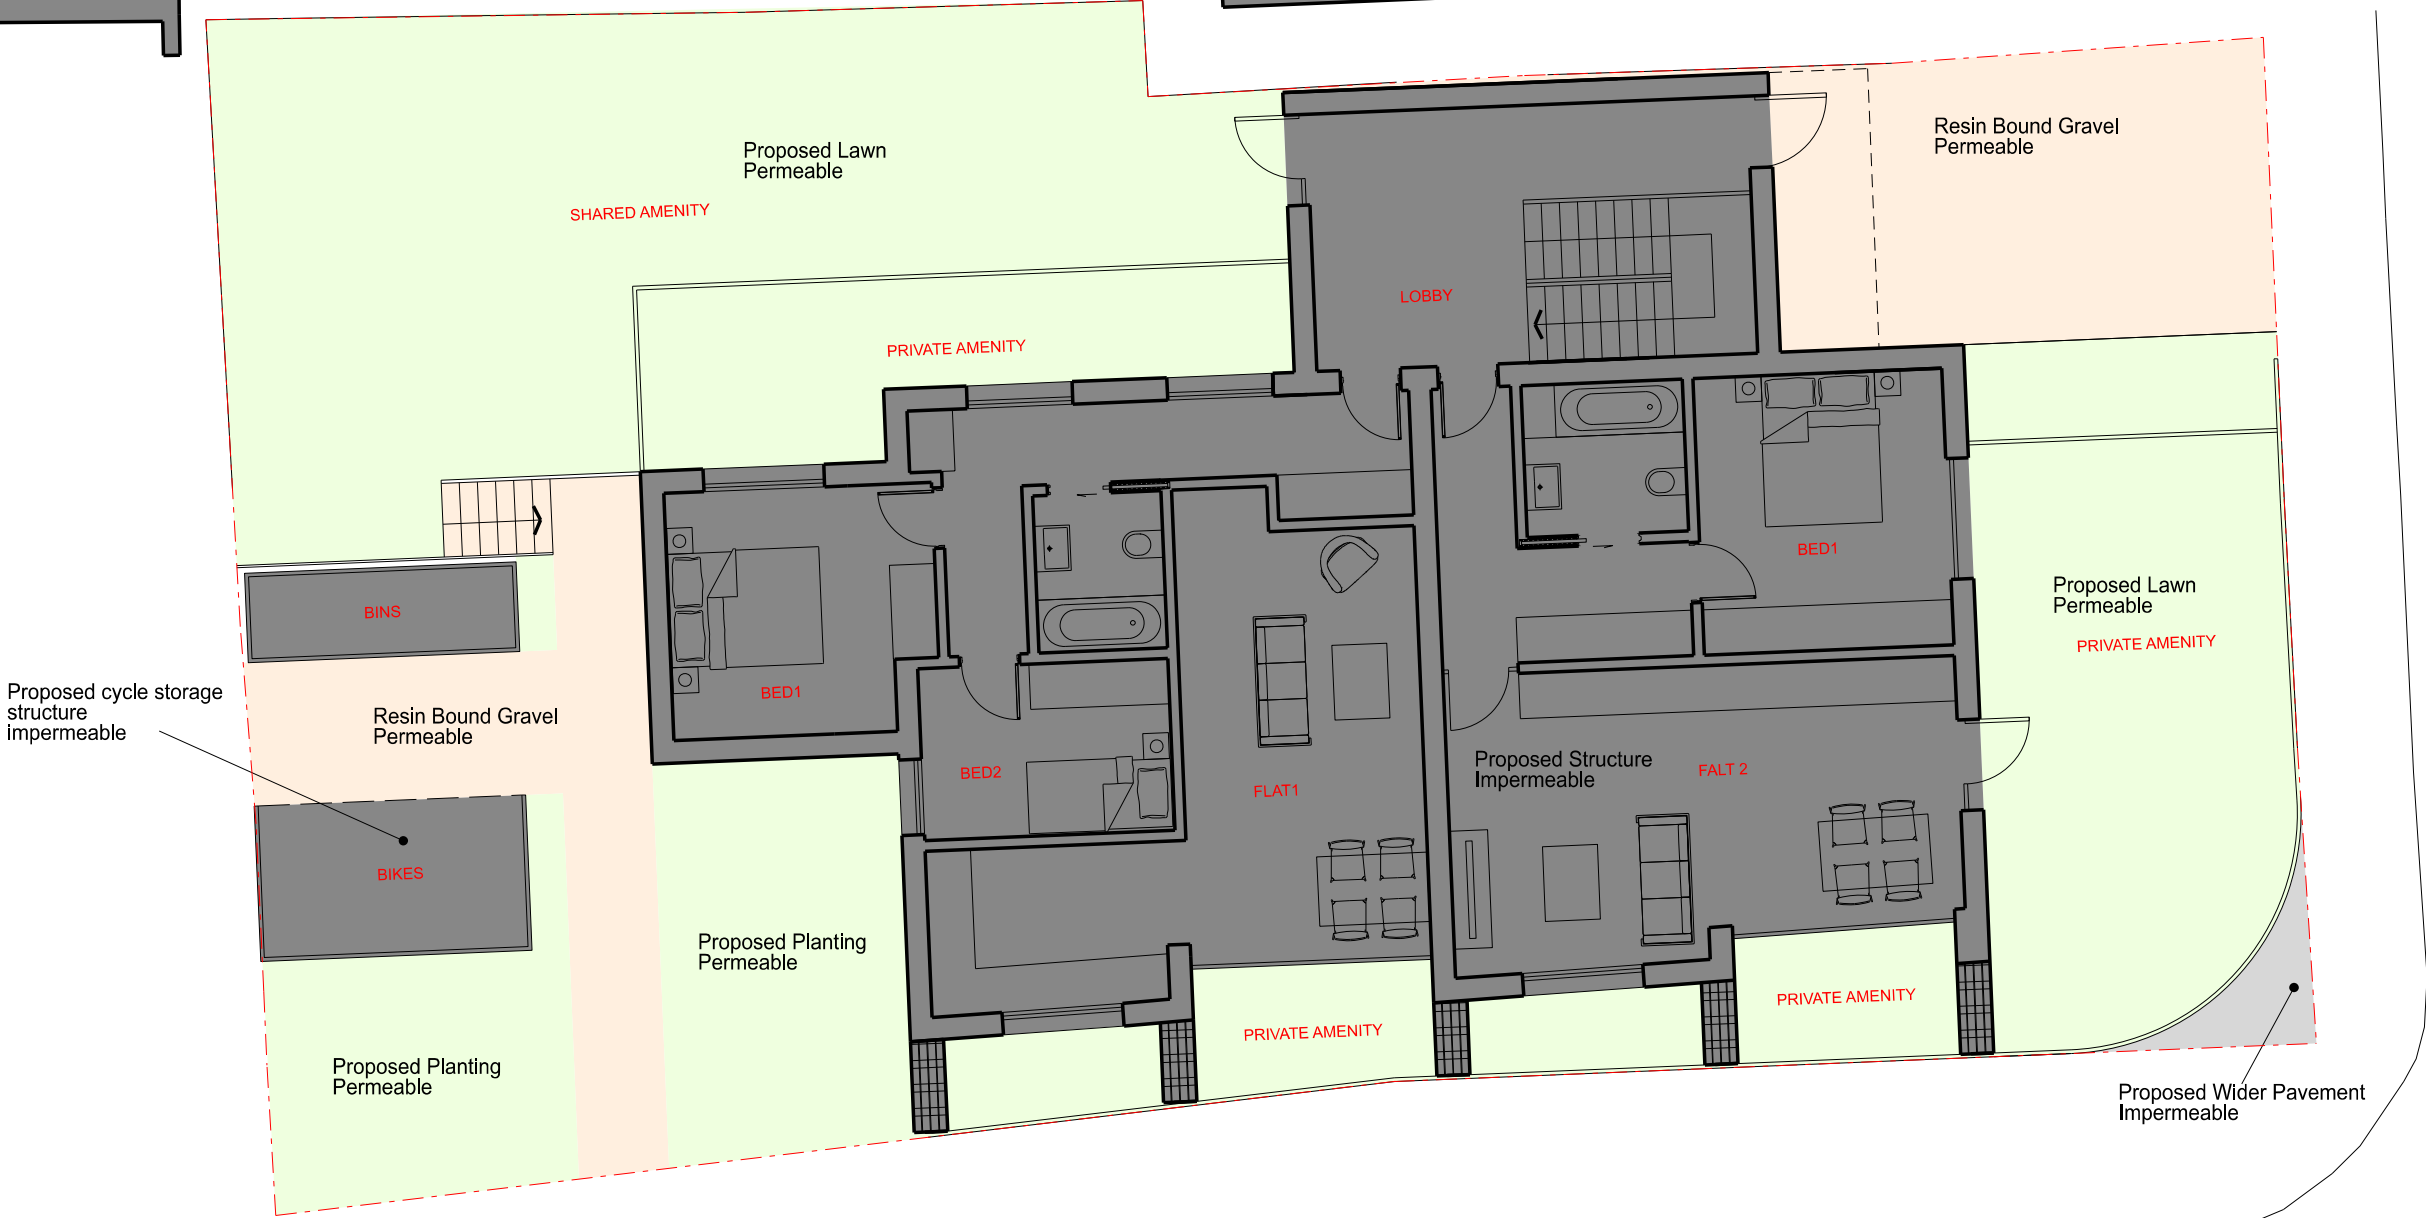

Proposed cycle storage structure impermeable



B	24.02.22	Issued for Information	JY	TR
A	06.09.21	Issued for Information	JY	TR
/	02.09.21	Issued for Information	JY	TR

rev	date	notes	drawn by	checked by
1:	Originator	☐	2: Project Architect	☒
3:	Director	☐		

PLANNING ISSUE

AndArchitects
16 Mandeville Courtyard, 142 Battersea Park Road, London SW11 4NF
tel: +44 (0) 20 7720 5999 email: mail@andarchitects.co.uk

client
Trio Properties

project
67 Horton Road

drawing title
Proposed Landscape/SuDS Plan

project start date	scale	revision
September 2021	1:50 @ A1 1:100 @ A3	

drawing number
503 PL(0)102

B

All dimensions must be checked on site and any discrepancies reported to the architect before any work commences. DO NOT SCALE from this drawing. This drawing is the copyright of AND Architects Ltd and may not be copied or printed without express written permission from AND Architects Ltd