



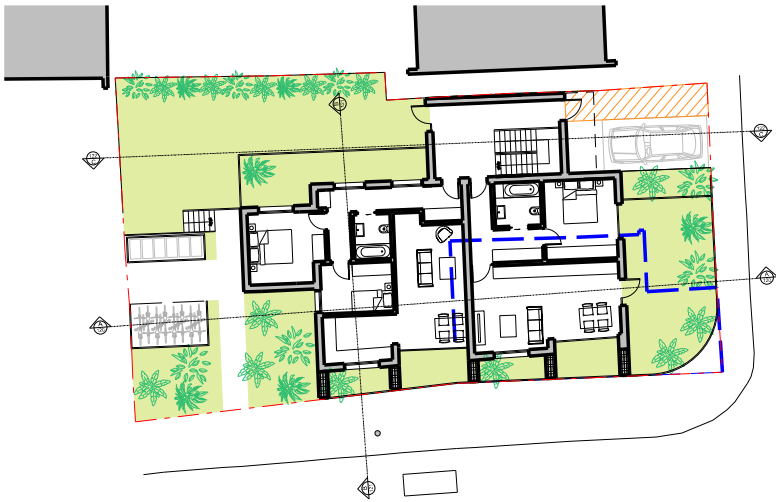

Textured brick finish

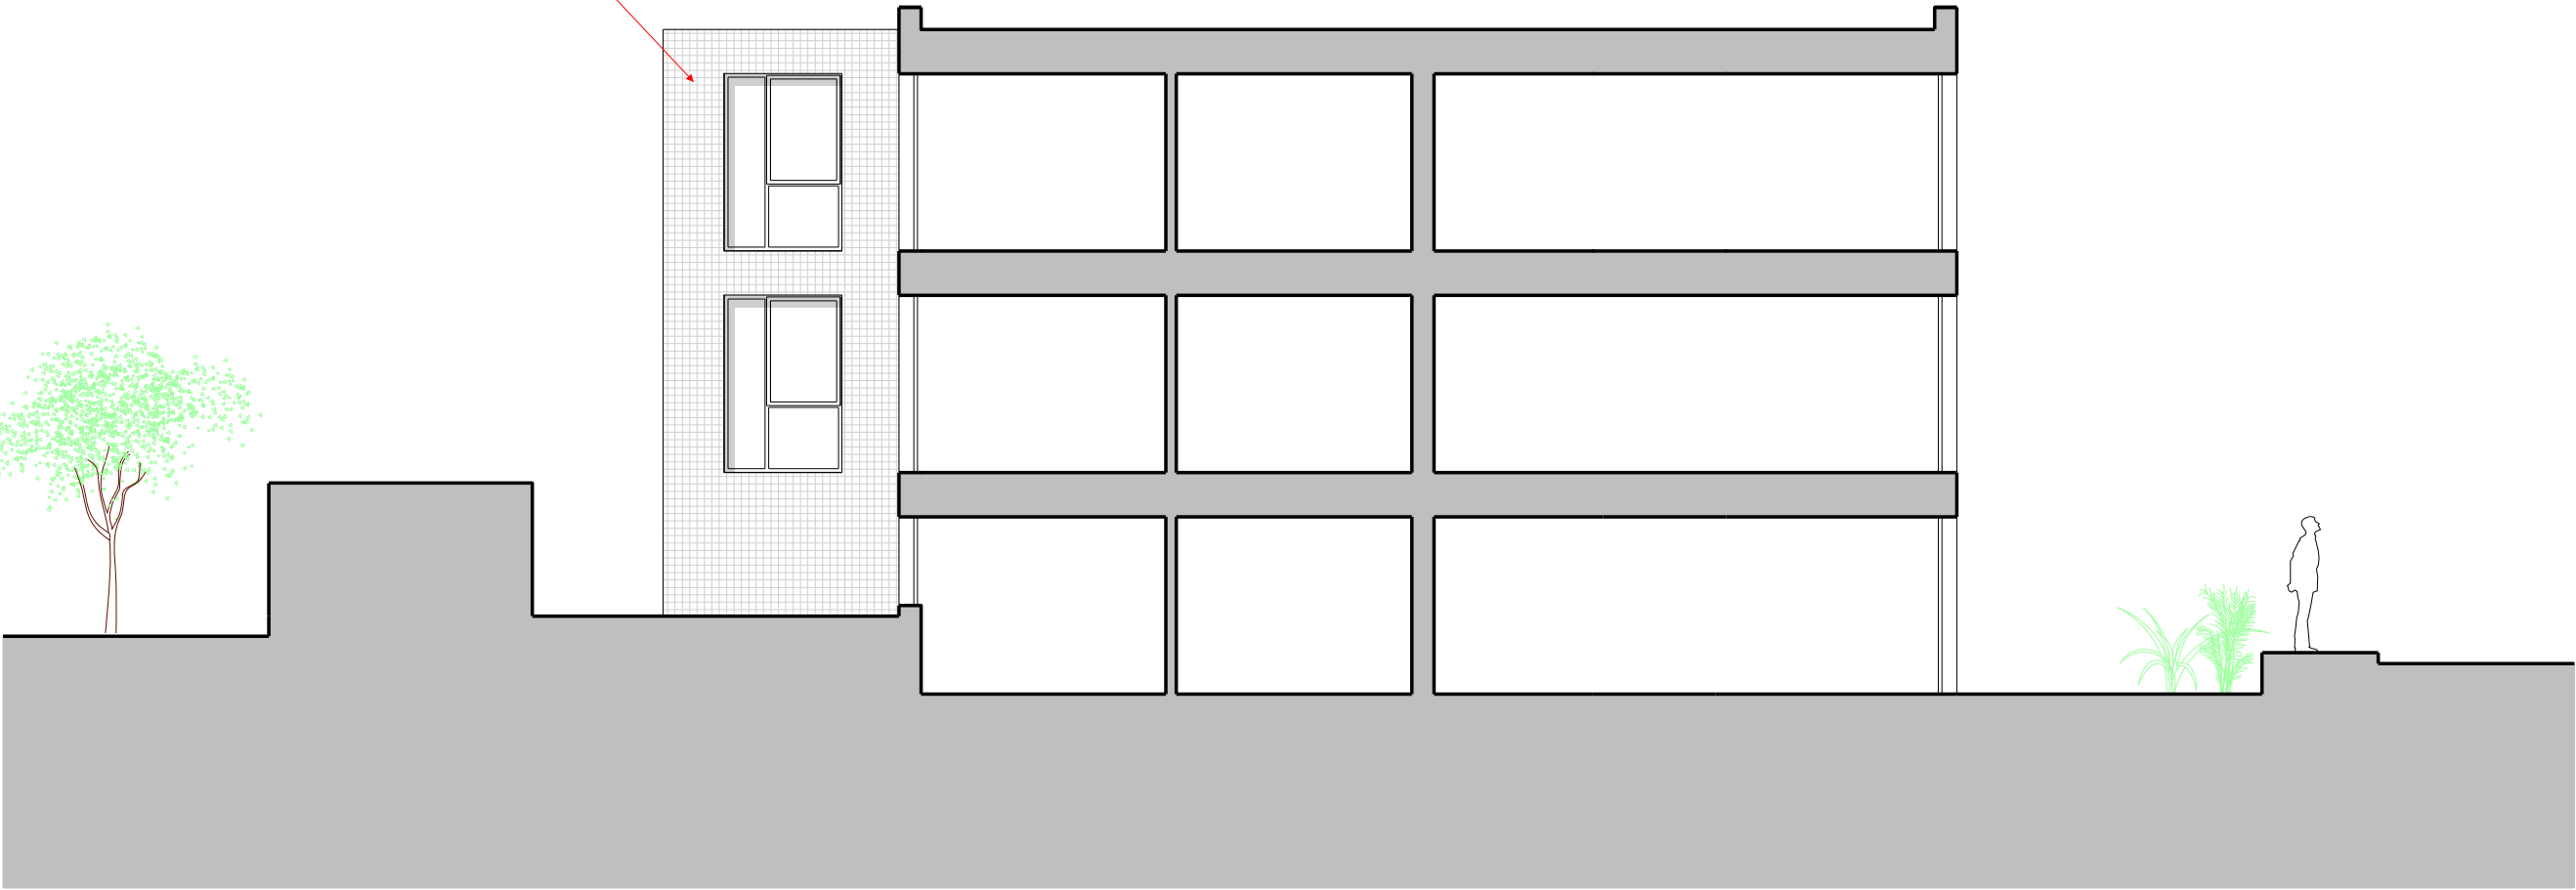

C	25.02.22	For Info	JY	TR
B	02.06.21	For Info	JY	JY
A	07.01.21	For Info	TR	
rev	date	notes	drawn by	checked by
1:	Originator	☐	2: Project Architect	☒
			3: Director	☐

FOR INFORMATION ONLY

AndArchitects
16 Mandeville Courtyard, 142 Battersea Park Road, London SW11 4NL
tel: +44 (0) 20 7720 5999 email: mail@andarchitects.co.uk

client
Trio Properties

project
67 Horton Road

drawing title
Proposed Section AA

project start date	scale	revision
September 2021	1:50 @ A1	
	1:100 @ A3	

drawing number	
503 PL(0)120	

C

All dimensions must be checked on site and any discrepancies reported to the architect before any work commences. DO NOT SCALE from this drawing. This drawing is the copyright of AND Architects Ltd and may not be copied or printed without express written permission from AND Architects Ltd

