


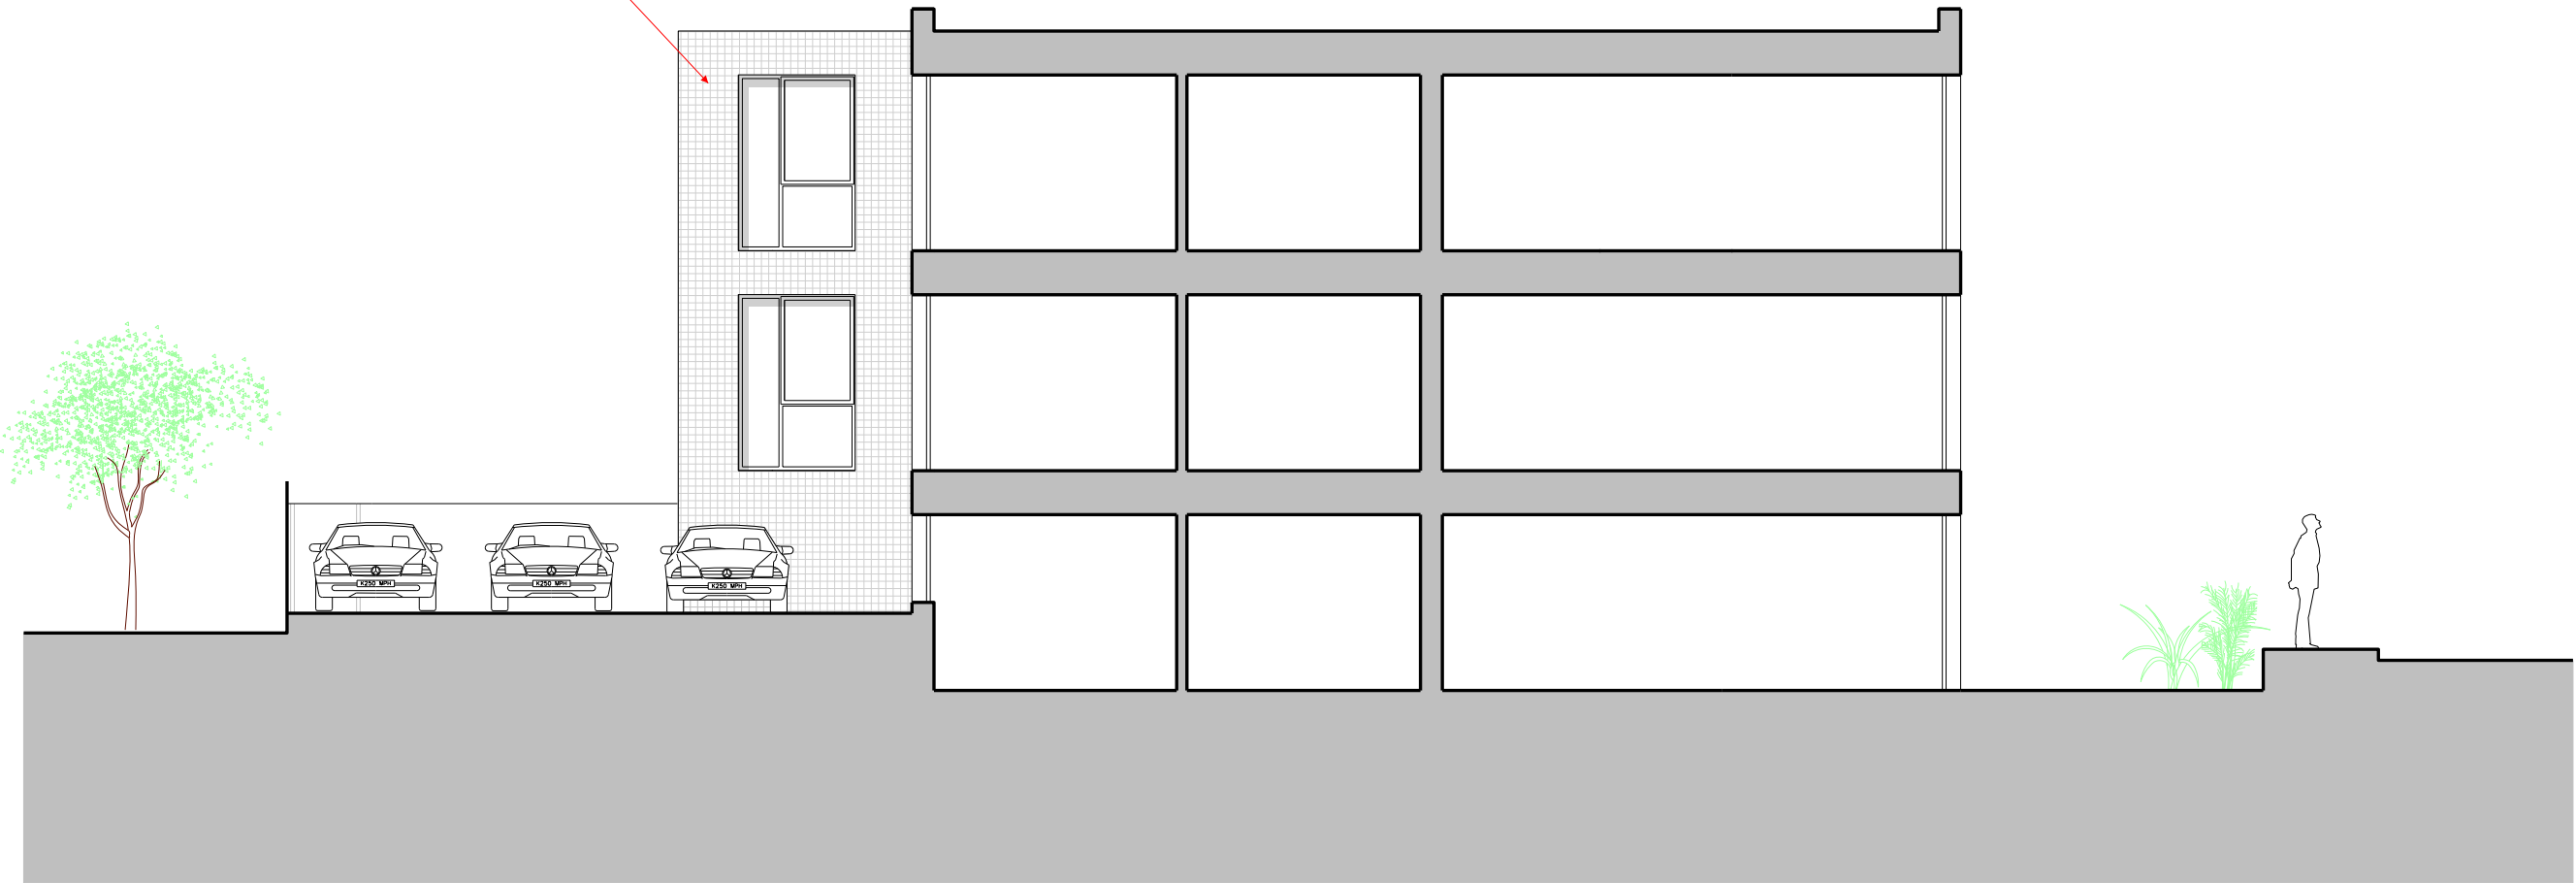

Textured brick finish



B	02.09.21	For Info	JY	JY
A	07.01.21	For Info	TR	
rev	date	notes	drawn by	checked by
1:	Originator	☐	2: Project Architect	☒
			3: Director	☐

PLANNING ISSUE

AndArchitects
16 Mandeville Courtyard, 142 Battersea Park Road, London SW11 4NB
tel: +44 (0) 20 7720 5999 email: ma@andarchitects.co.uk

client	Trio Properties
project	67 Horton Road
drawing title	Proposed Section AA
project start date	September 2021
scale	1:50 @ A1 1:100 @ A3
revision	B
drawing number	503 PL(0)120

All dimensions must be checked on site and any discrepancies reported to the architect before any work commences. DO NOT SCALE from this drawing. The drawing is the copyright of AND Architects Ltd and may not be copied or printed without express written permission from AND Architects Ltd.