


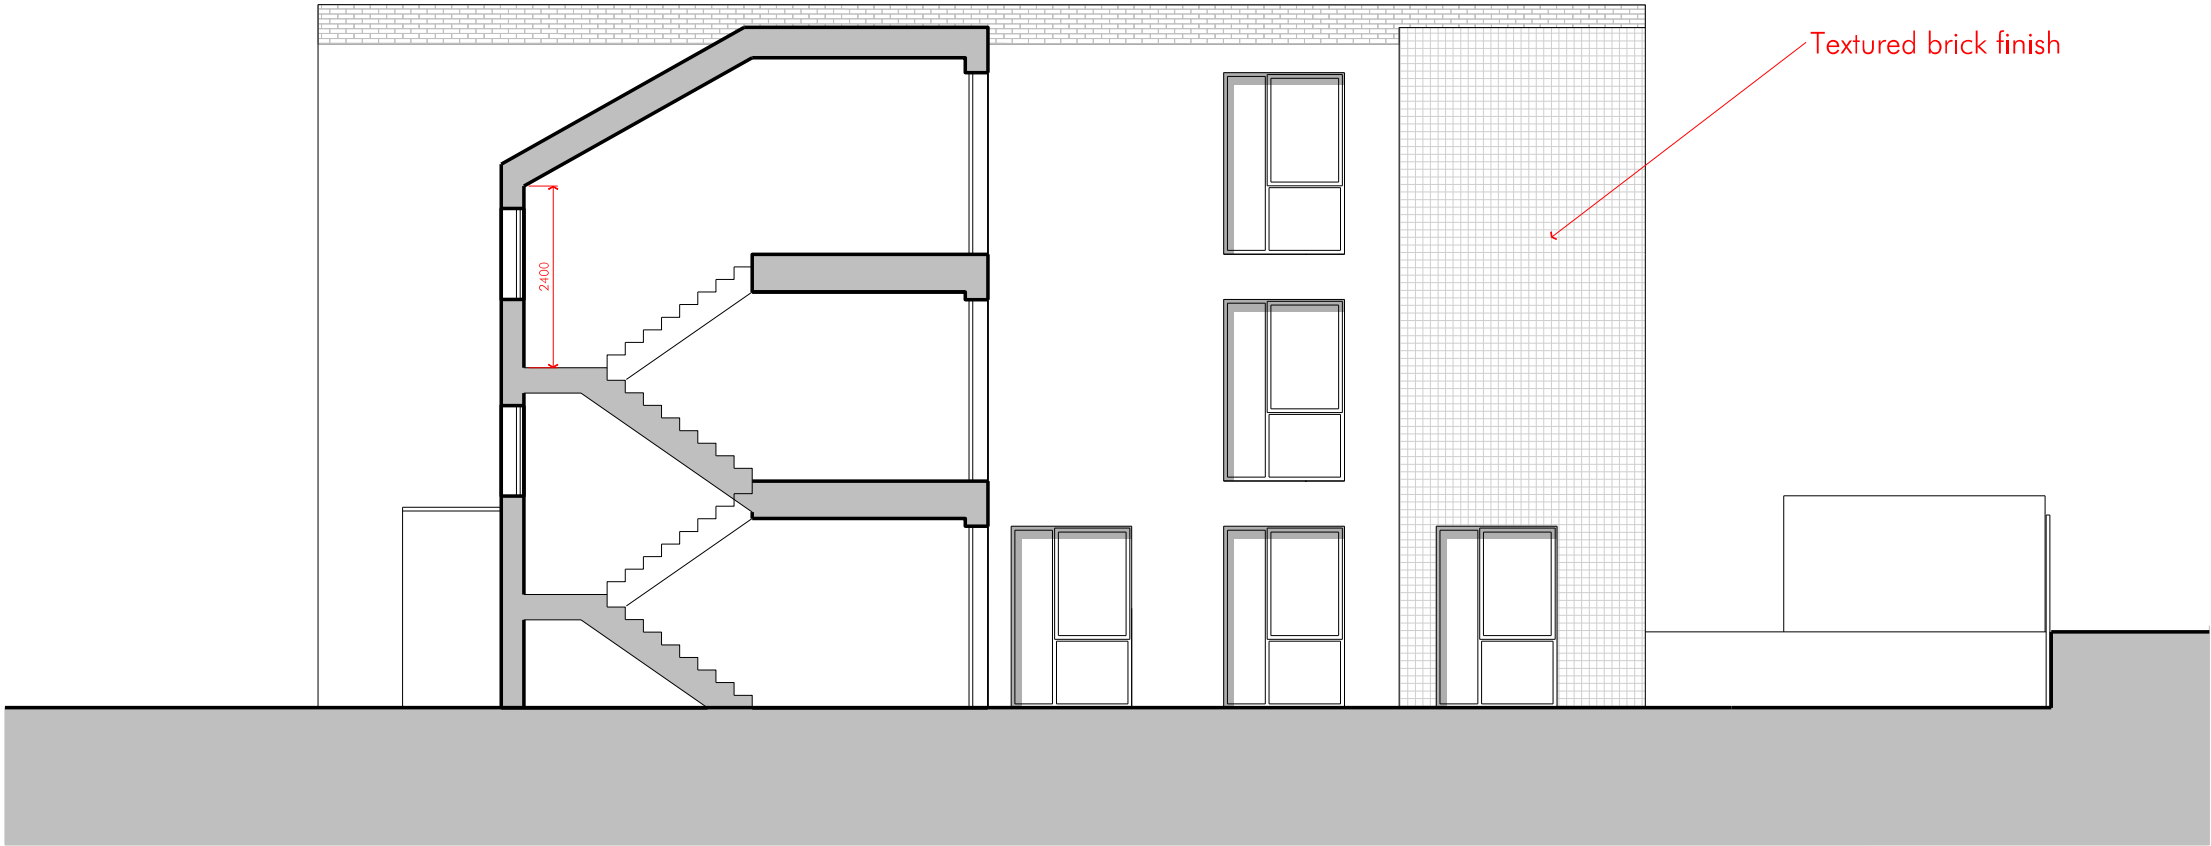

B	05.04.22	For Info	PH	TR
A	25.02.22	For Info	JY	TR
/	02.09.21	For Info		TR
rev	date	notes	drawn by	checked by

1: Originator ☐ 2: Project Architect ☒ 3: Director ☐

FOR INFORMATION ONLY

AndArchitects
16 Mandeville Courtyard, 142 Battersea Park Road, London SW11 4NB
tel: +44 (0) 20 7720 5999 email: mail@andarchitects.co.uk

client

Trio Properties

project

67 Horton Road

drawing title

Proposed Section CC

project start date	scale	revision
September 2021	1:50 @ A1 1:100 @ A3	

drawing number

503 PL(0)122

B

All dimensions must be checked on site and any discrepancies reported to the architect before any work commences. DO NOT SCALE from this drawing. The drawing is the copyright of AND Architects Ltd and may not be copied or printed without express written permission from AND Architects Ltd.