


The contractor is responsible to ensure that no products are to be utilised that do not comply with relevant British and/or European Standards and/or Codes of Practice, COSH Regulations, Construction Regulations, or which are known or suspected at the time of product selection and/or construction to be deleterious to health and safety or to the durability of the work or not in accordance with good building practices.

The contractor is responsible for checking dimensions, tolerances, levels and references. This drawing is to be read in conjunction with all relevant consultants or specialists drawings. Any discrepancy to be notified to Baily Garner LLP and rectified before proceeding with the works on site or shop drawings.

Where an item is covered by drawings to different scales, the larger scale drawing is to be worked to.

This drawing and the copyrights and patents therein are the property of Baily Garner LLP and may not be used or reproduced without consent or attribution.

A3

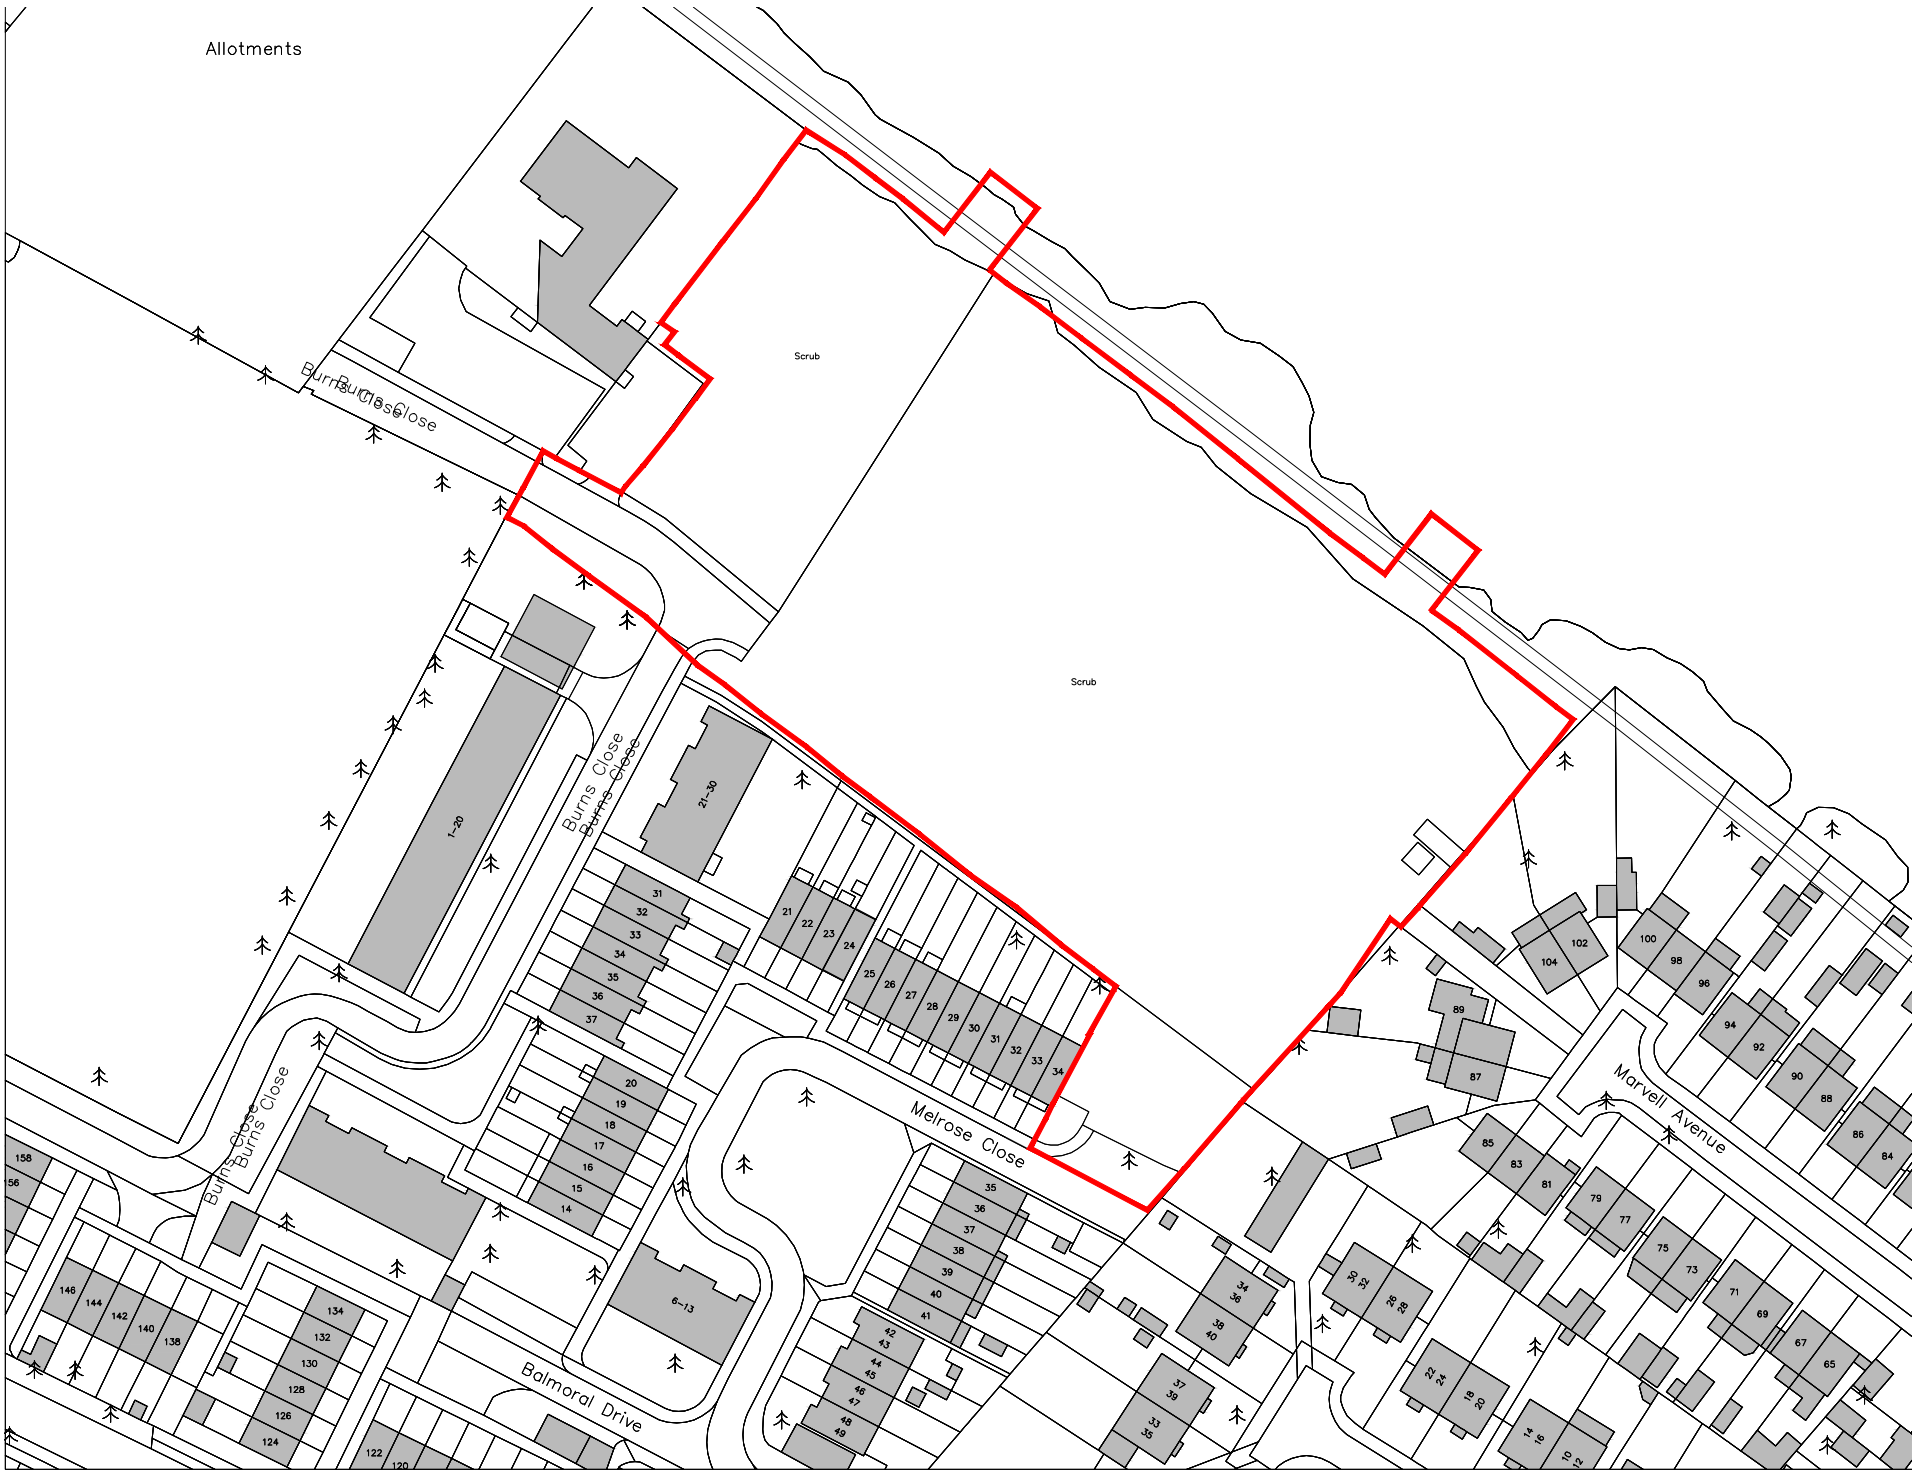

(c) UKMap Copyright. The Geolnformation Group 2017 Licence No. LANDMLON100003121118



Os Map

CLIENT: Hillingdon Council	PROJECT: Belmore Allotments Site
ADDRESS: Former Belmore Allotments Hayes UB4 0JE	TITLE: Os Map
SCALE: 1:1250	PURPOSE OF ISSUE: Planning
JOB NO: 29069	DRAWING No: PL 01
	DATE 08/06/2018
	REVISION

**BAILY
GARNER**

146-148 ELTHAM HILL
LONDON SE9 5DY
t. 020 8294 1000
f. 020 8294 1320
e. general@bailygarner.co.uk