


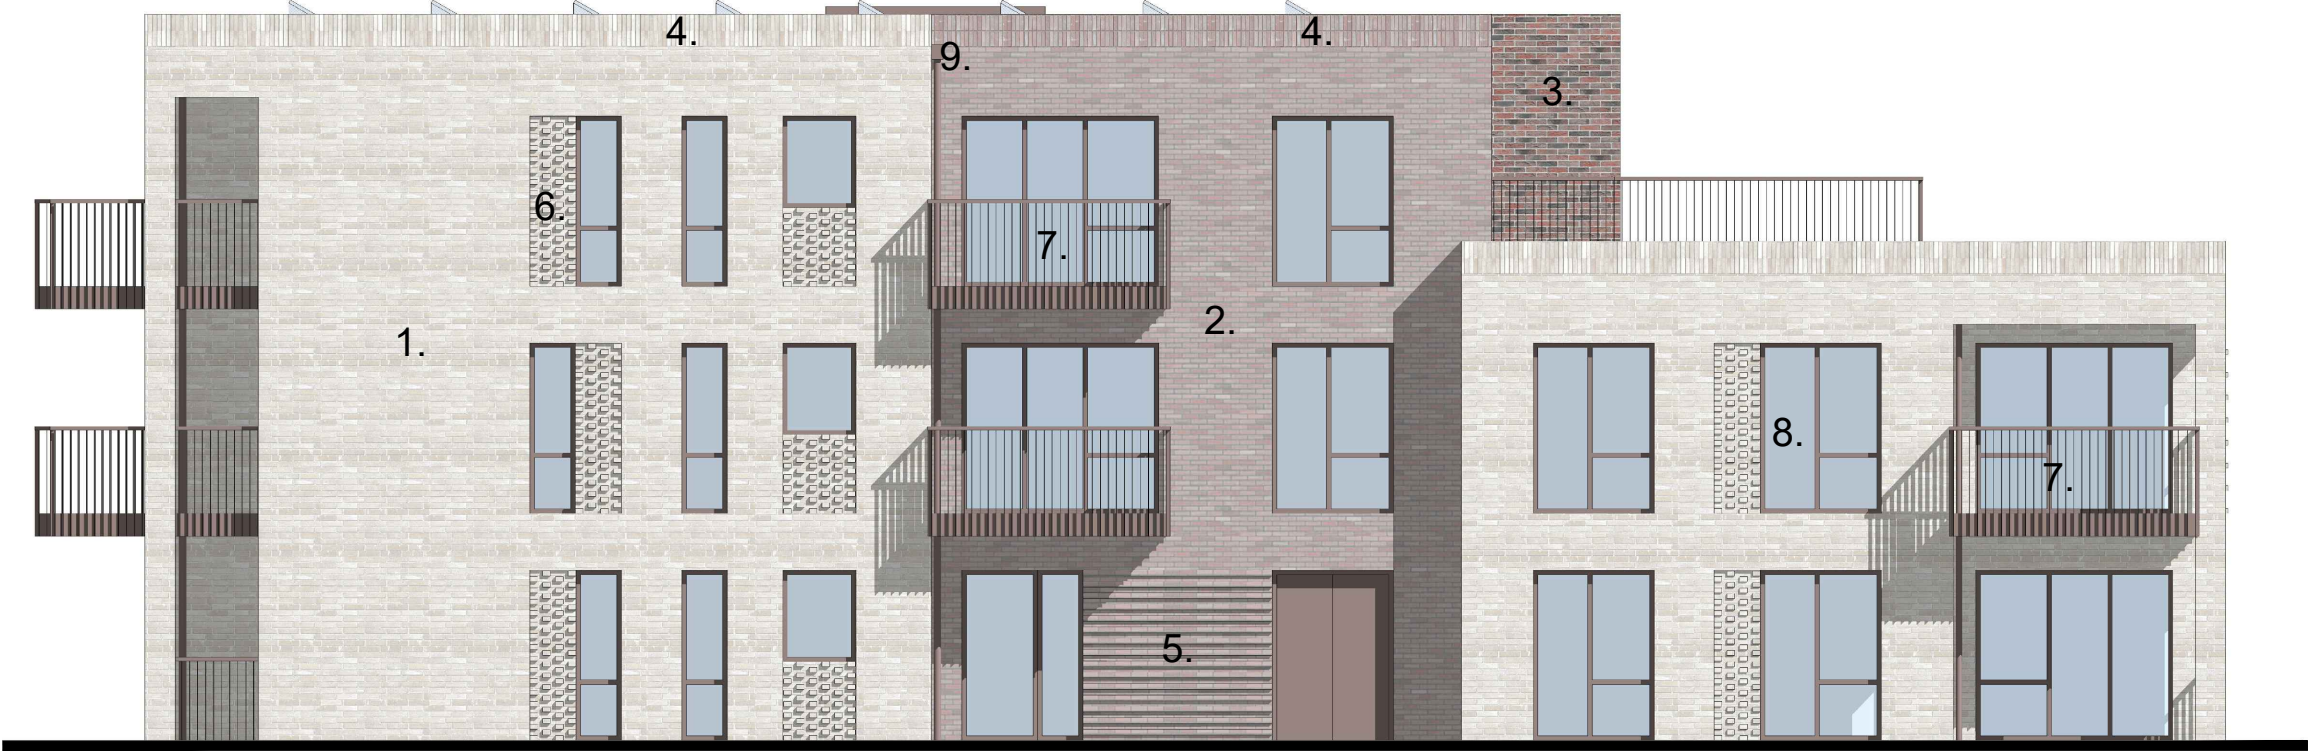

Elevation 1



Elevation 2

- Materials key:
- 1 - Light stock brick
 - 2 - Dark stock brick
 - 3 - Dark multi stock brick
 - 4 - Soldier course brick
 - 5 - Corbelling brick detail
 - 6 - Dentil corbel brick detail
 - 7 - PPC steel balconies with vertical metal railing (colour: brown)
 - 8 - PPC aluminium windows and external doors (colour: brown)
 - 9 - Gutters and rainwater goods in PPC aluminium (colour: brown)
 - 10 - 2100mm high Opaque glass Panels (Privacy Screen)



Elevation 3



Elevation 5



Elevation 4



Elevation 6

For detail of materials refer to drawing PL 40

010m

5m

0

1:100

Proposed Elevations
- Block E -

3

1

5

6

2

4

Location Key

B

- Change in the number of units, from 32 to 31

MMa

A

- Adaptation of EG-1 and EF-11 Flats to 4 Bed

JC

REVISION

D

C

21/05/2019

12/04/2019

DATE

The contractor is responsible to ensure that no products are to be utilised that do not comply with relevant British and/or European Standards and/or Codes of Practice, CDM Regulations, Construction Regulations, or which are known or suspected at the time of product selection and/or construction to be deleterious to health and safety or to the durability of the work or not in accordance with good building practices.

The contractor is responsible for checking dimensions, tolerances, levels and references. This drawing is to be read in conjunction with all relevant consultants or specialists drawings. Any discrepancy to be notified to Baily Garner LLP and rectified before proceeding with the works on site or shop drawings.

Where an item is covered by drawings to different scales, the larger scale drawing is to be worked to.

Do not scale drawings. Figured dimensions to be worked to in all cases.

This drawing and the copyrights and patents therein are the property of Baily Garner LLP and may not be used or reproduced without consent or attribution.

A1

CLIENT

Hillingdon Council

PROJECT

Belmore Allotments Site

ADDRESS

Former Belmore Allotments
Hayes
UB4 0EJ

TITLE

Proposed Elevations
- Block E -
Planning

SCALE:

1:100

D

KS/MLa

C

MM

DATE

06/12/2018

JOB NO.

29069

DRAWING No.

PL 34

REVISION

B

BAILY GARNER

146-148 ELTHAM HILL
LONDON SE9 5DY
t. 020 8294 1000
f. 020 8294 1300
e. general@bailygarner.co.uk