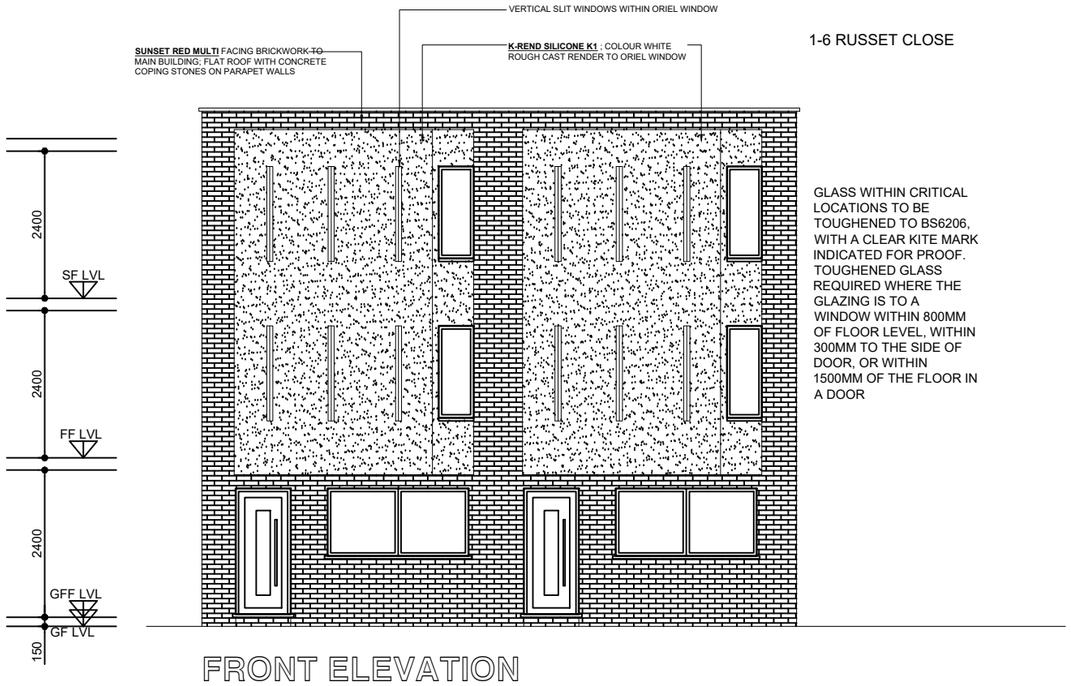

FRONT ELEVATION
PROPOSED

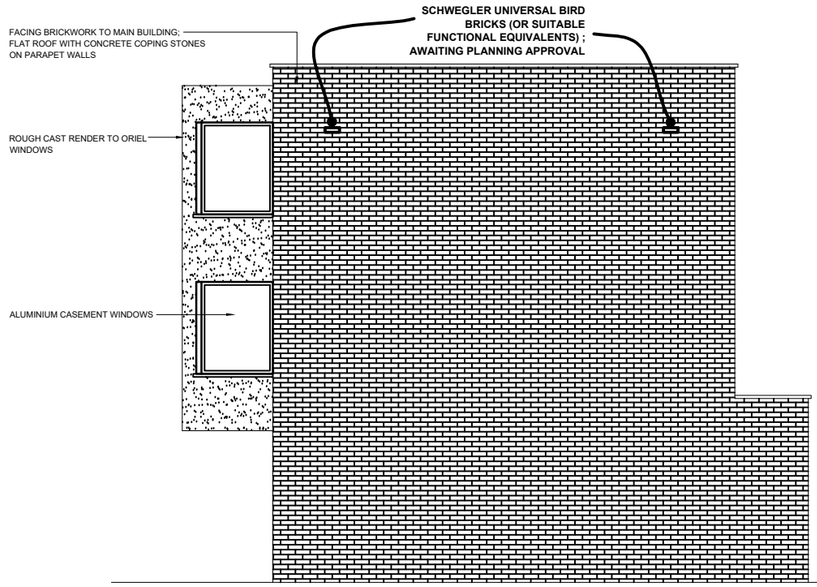

SIDE ELEVATION PROPOSED
(AS VIEWED FROM NO: 1-6 RUSSET CLOSE)

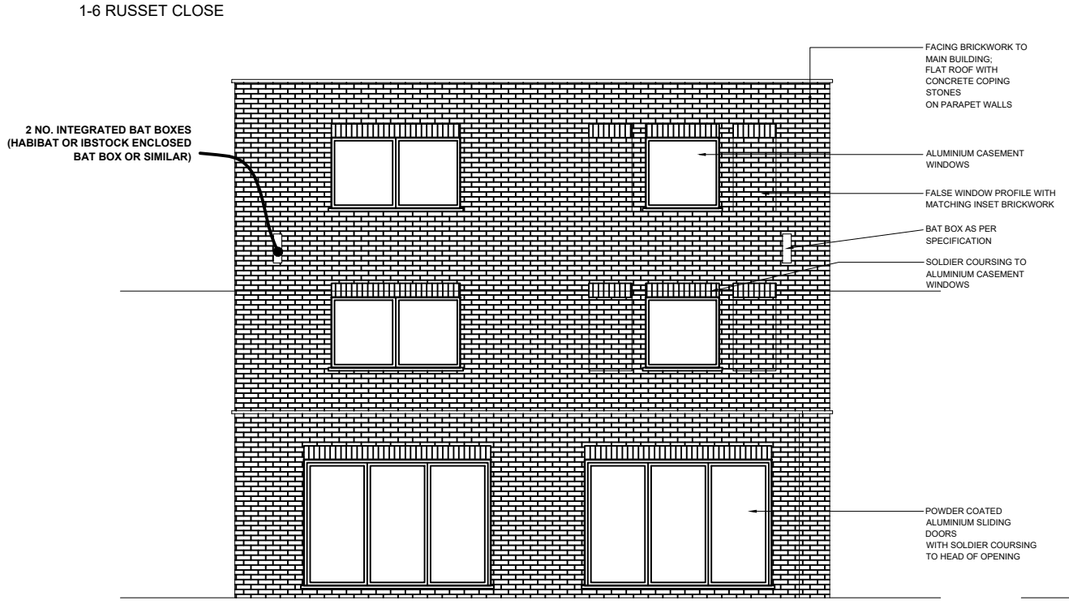

REAR ELEVATION
PROPOSED

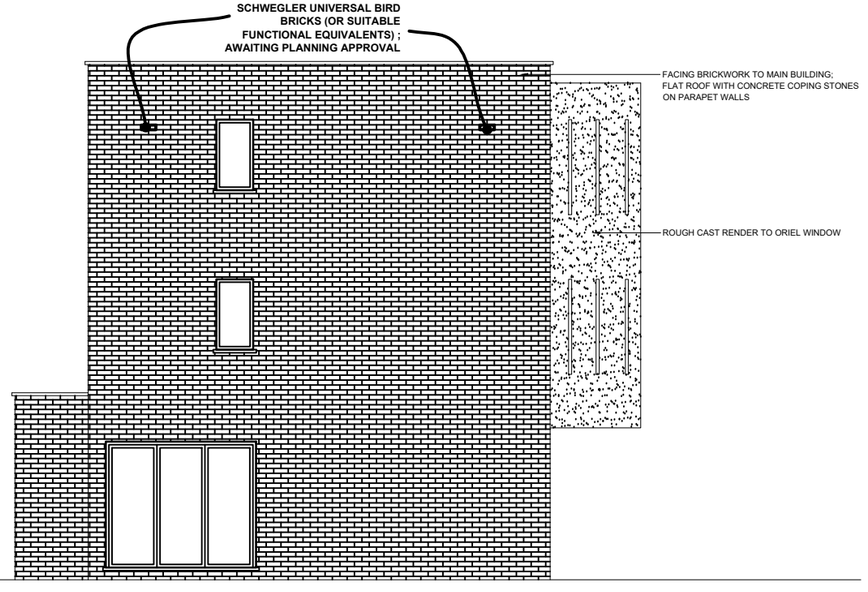

SIDE ELEVATION PROPOSED

PRELIMINARY

PROJECT/TITLE
ERECTION OF A THREE STOREY BUILDING TO CREATE 2 X SEMI-DETACHED DWELLINGS WITH ASSOCIATED CAR PARKING AND INSTALLATION OF VEHICULAR CROSSOVER

CLIENT :
MR. KRISHAN KUMAR KHANNA
98 POLL HILL ROAD
UB10 0QE

REV	DATES	COMMENTS

SCALE: 1:50@A3
DRG NO : 1RUSSETTCLOSE - 010

ICREATE ©
DESIGN LIMITED
Planning & Designing of All Types of Building Works
1 CRABTREE CLOSE, BUSHEY, WD23 3BJ
Tel: 07886759400 ; EM: ikreated@gmail.com