THRESHOLD DETAIL

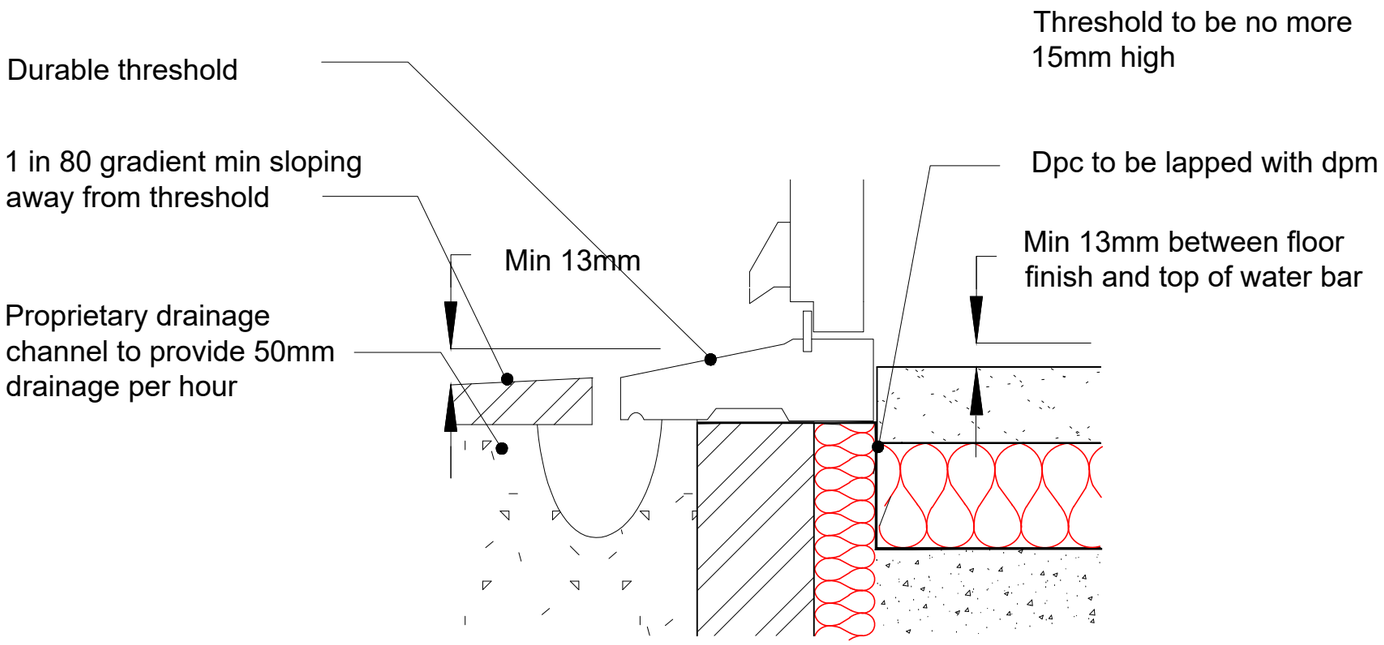

STEP FREE ACCESS VIA ALL POINTS OF ENTRY AND EXIT FOR BOTH THE NEW DWELLINGS.

PRELIMINARY

ICREATE ©
DESIGN LIMITED
Planning & Designing of All Types of Building Works
1 CRABTREE CLOSE, BUSHEY, WD23 3BJ
Tel: 07886759400 ; EM: ikreated@gmail.com

CLIENT :

MR. KRISHAN KUMAR KHANNA
98 POLL HILL ROAD
UB10 0QE

PROJECT/TITLE

ERECTION OF A THREE STOREY BUILDING TO CREATE 2 X SEMI-DETACHED DWELLINGS WITH ASSOCIATED CAR PARKING AND INSTALLATION OF VEHICULAR CROSSOVER

REV	DATES	COMMENTS

SCALE: NTS

DRG NO : 1RUSSETTCLOSE - 901