

Location Plan
Scale 1:1250

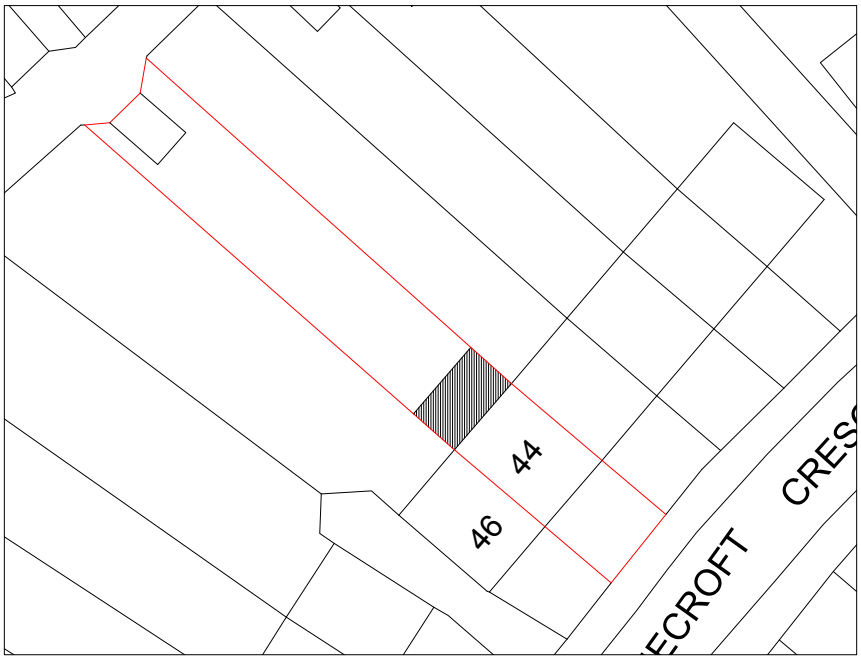

Block Plan
Scale 1:500

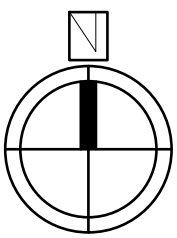

ulti reation	Project: 44 Denecroft Crescent Hillingdon UB10 9HX	Title: Location Plan Block Plan	Scale: As Shown Date: 09 2011 Drawing No.: 2383 - 03/MT Revision

239 Western Road, Southall, Middx, UB2 5HS Tel: 020 8571 1369 Fax: 020 8843 2008