



REF 04 - FRONT, REAR & SIDE VIEWS OF OUTBUILDING
FRONT VIEW (REAR VIEW SAME WITHOUT WINDOWS)

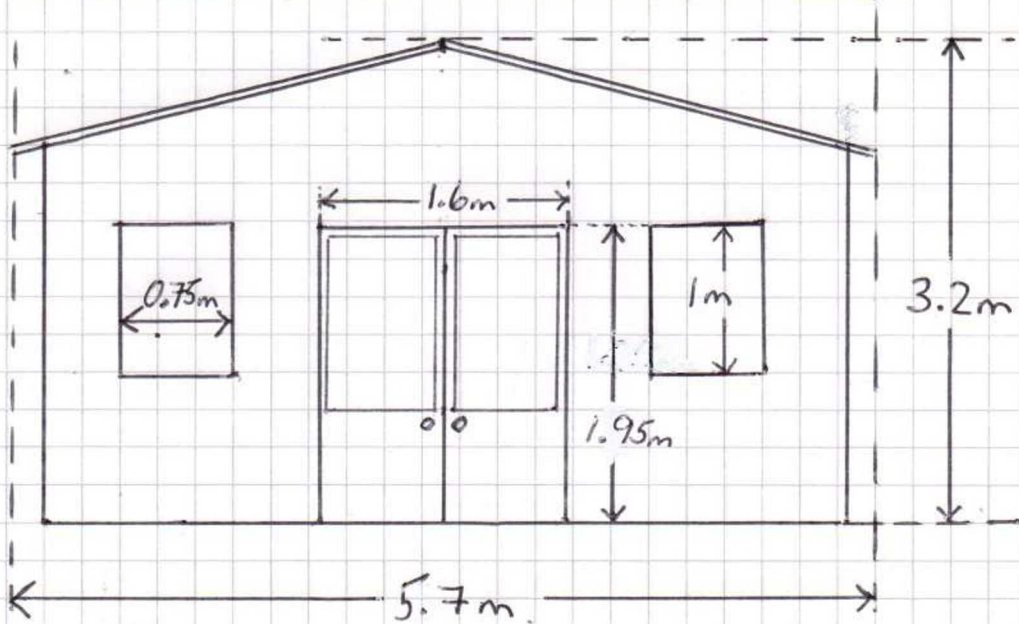

CANOPY

SIDE VIEW (PLEASE NOTE: OPPOSITE SIDE NO DOOR OR WINDOW)

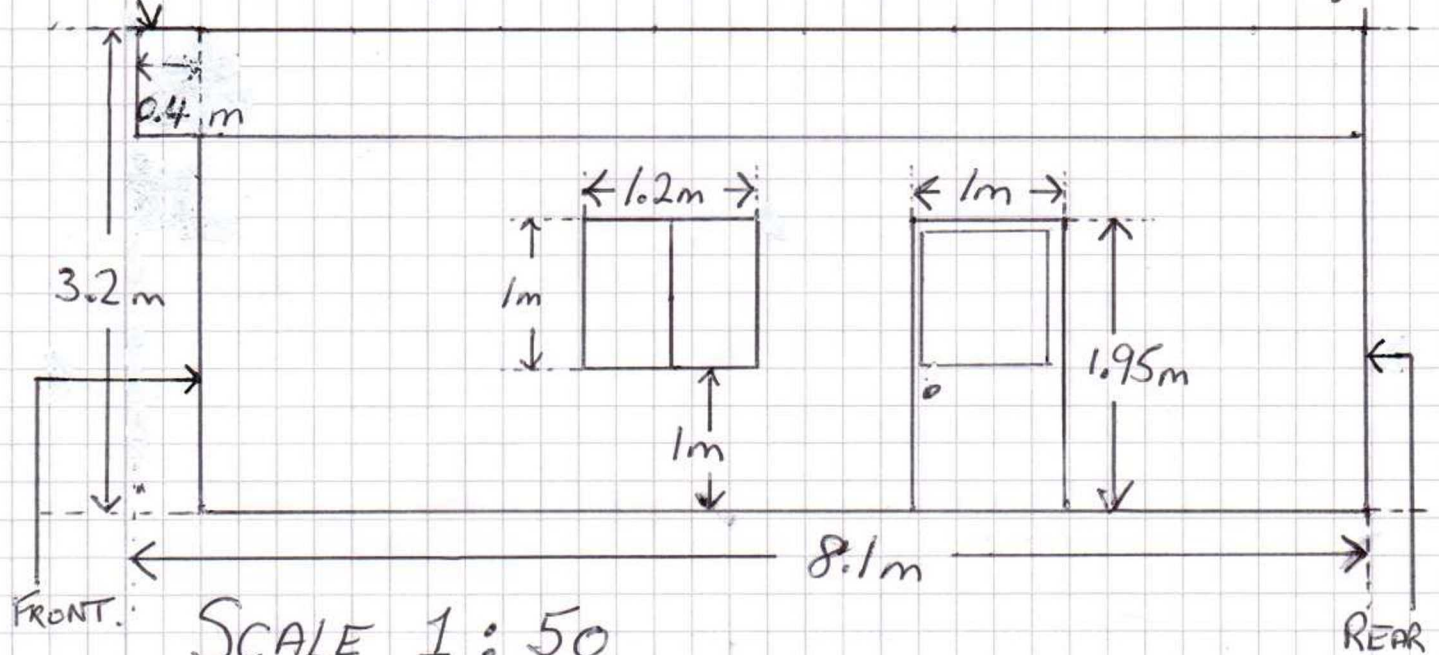

SCALE 1 : 50

