


ARIEL VIEW .

REF03a. - ARIEL VIEW OF ROOF SHOWING EAVES & CANOPY EXTENSIONS OVER OUTBUILDING

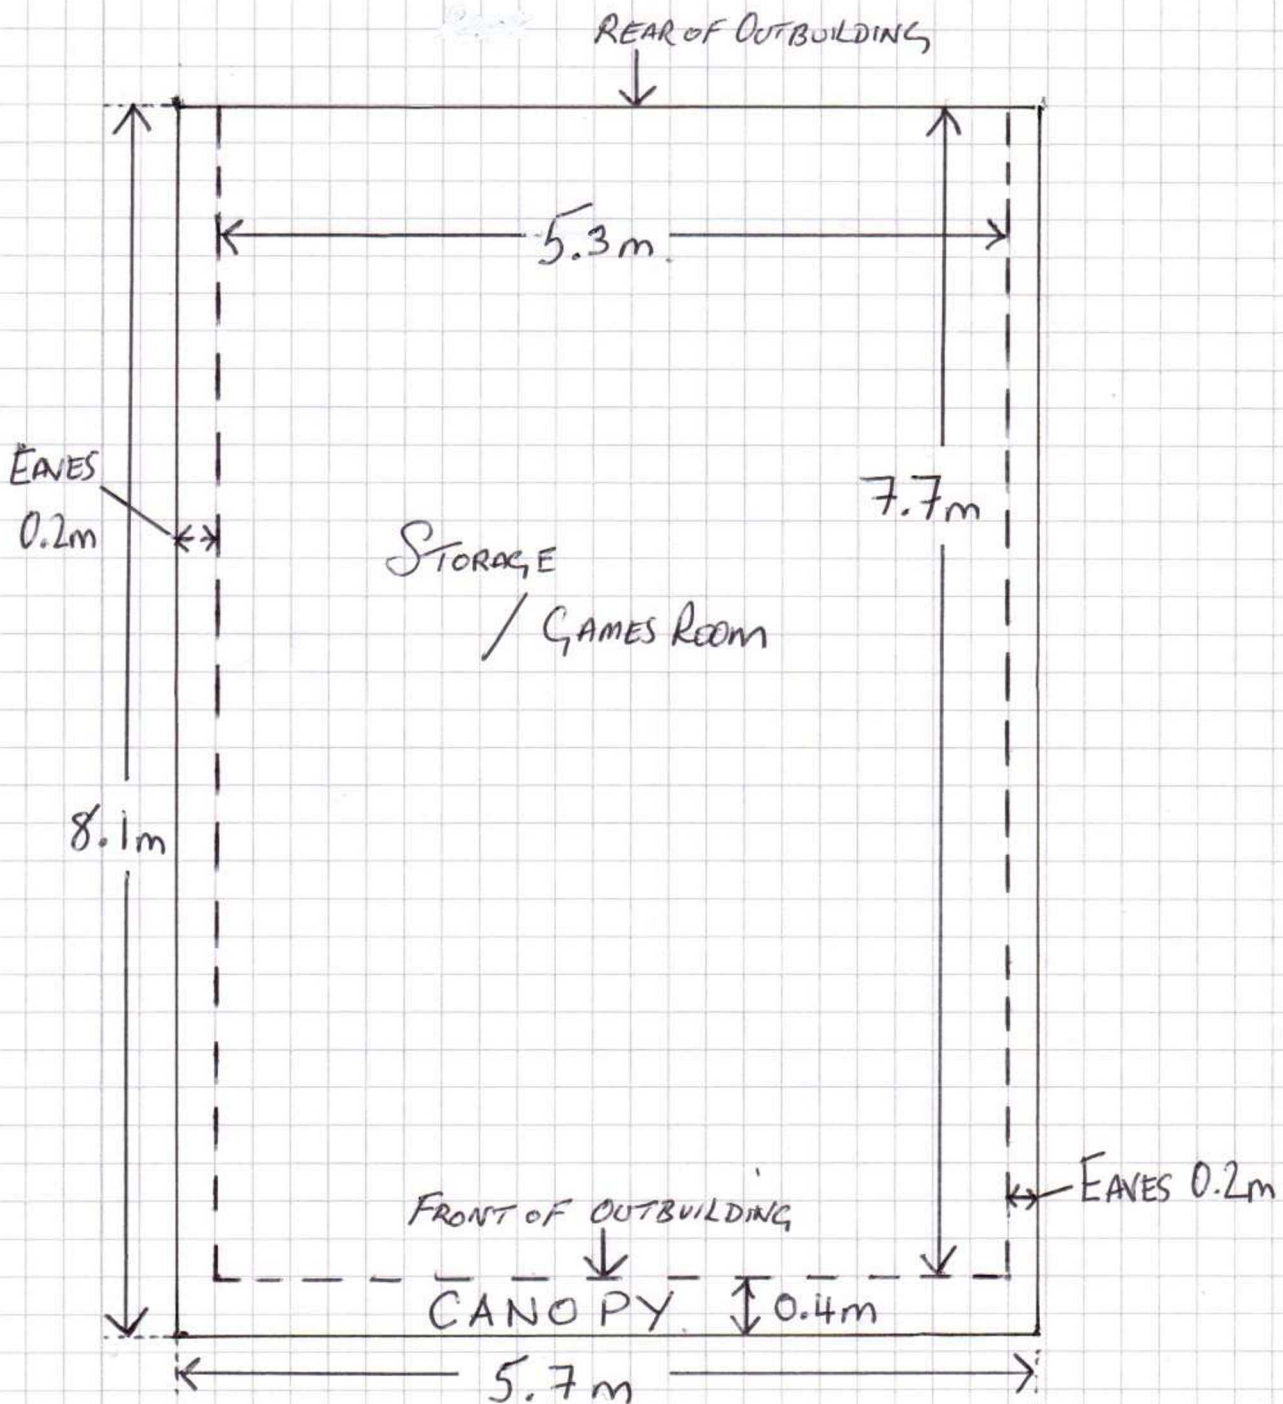

SCALE 1:50.