


ARIEL VIEW

REF 036 - ARIEL VIEW OF DEVELOPMENT IN DETAIL

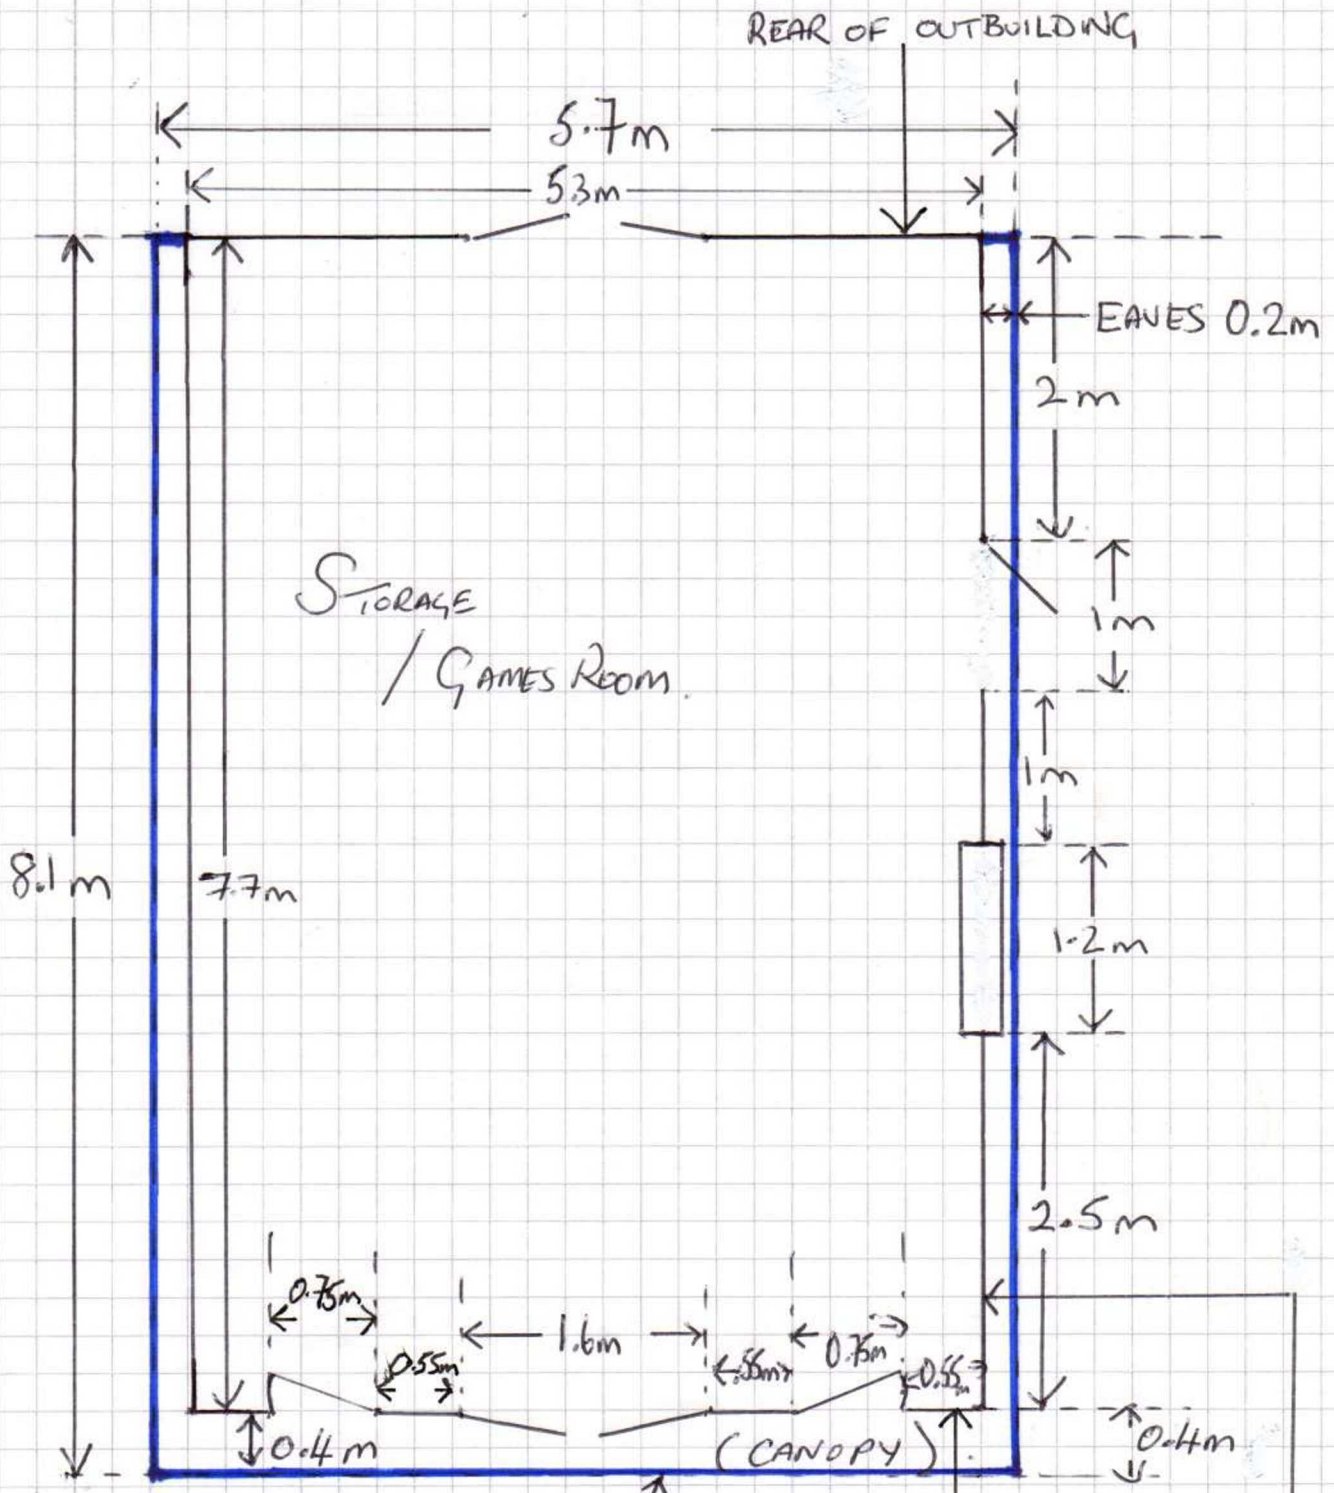

SCALE 1 : 50

FRONT OF OUTBUILDING

KEY - THICK BLUE LINE = ROOF

- NORMAL BLACK LINE = OUTBUILDING