


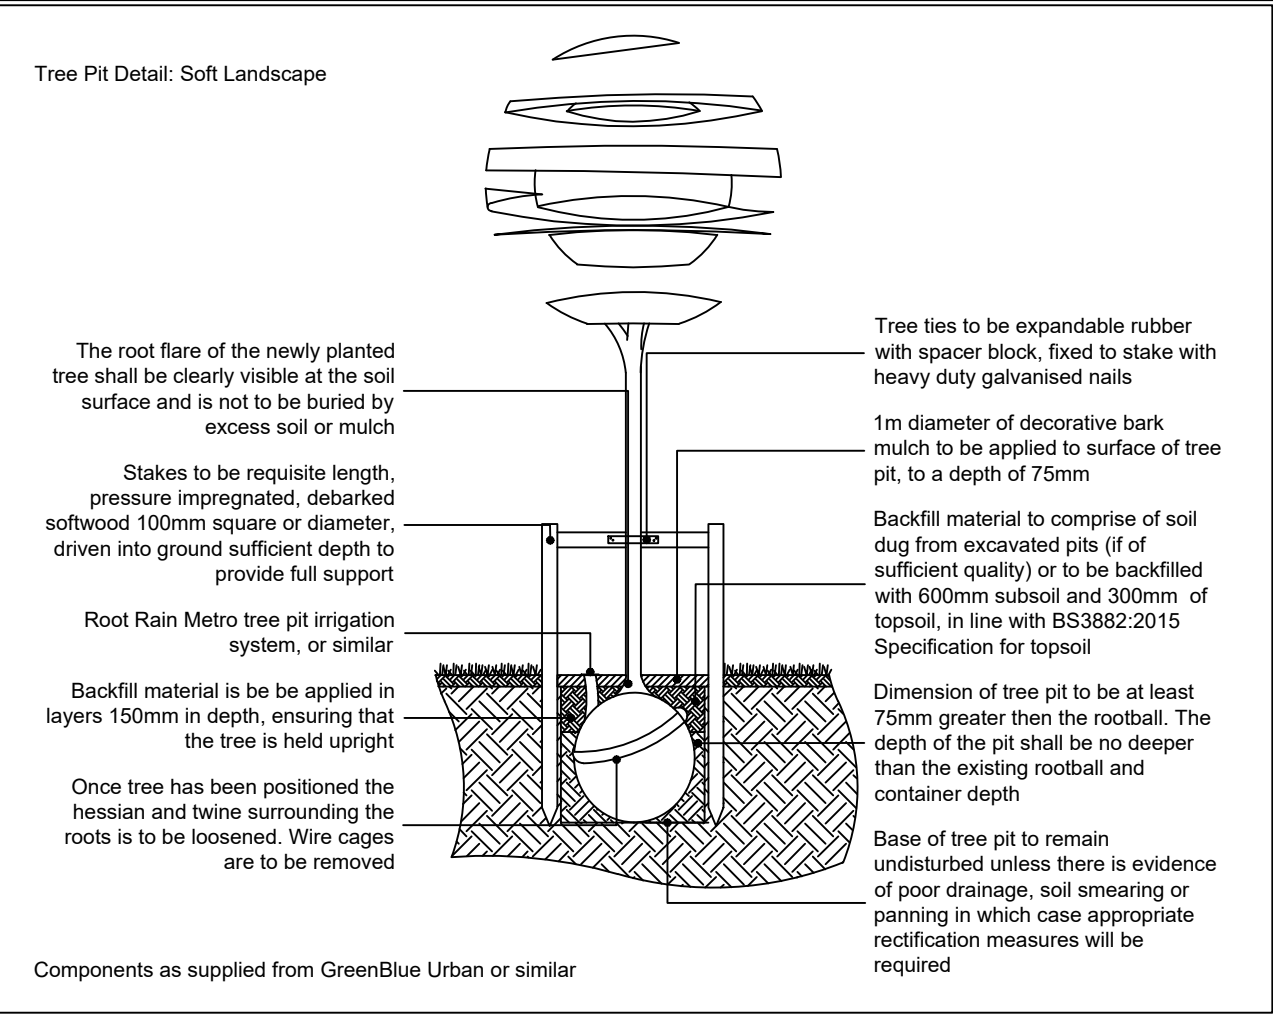

Planting schedule									
Trees									
Species Name	Birth	Height	Density	Specification					
Malus 'Evereste'	8-10cm	250-300cm	Counted	Selected Standard	Clear Stem 175-200	3 brks	2x B	1	-
Magnolia loebneri 'Leonard Messel'	10-12cm	250-300cm	Counted	Selected Standard	Clear Stem 150-175	4 brks			-
Sorbus aucuparia	10-12cm	300-350cm	Counted	Selected Standard	Clear Stem 175-200	4 brks	2x RB	2	-
Acer campestre 'Streetwise'	10-12cm	300-350cm	Counted	Selected Standard	Clear Stem 175-200	4 brks	2x RB	1	-
Prunus avium 'Plena'	10-12cm	300-350cm	Counted	Selected Standard	Clear Stem 175-200	4 brks	2x RB	1	-
Betula pubescens	10-12cm	300-350cm	Counted	Selected Standard	Clear Stem 175-200	4 brks	2x RB	1	-
Shrubs									
Species Name	Height	Pot Size	Specification		Density			No.	
Ceanothus 'Autumnal Blue'	80-80cm	10L	leader With Lateral	5/6 brks	Counted			12	-
Ceanothus 'Blue Mound'	40-60cm	5L	Bushy	5 brks	C	4/m ²		5	-
Cistus corbariensis	40-60cm	5L	Bushy	5 brks	C	2/m ²		14	-
Cornus alba 'Elegantissima'	80-100cm	10L	Branches	5 brks	C	Counted		2	-
Coloneaster 'Coral Beauty'	8-10L		Bushy	4 brks	C	3/m ²		43	-
Cytisus 'Burkwoodii'	80-80cm	10L	Bushy	7 brks	C	Counted		17	-
Erica carnea 'Springwood White'	8L		Bushy	5		4/m ²		1	-
Fatsia japonica	30-40cm	3L	leader	C		3/m ²		8	-
Hebe 'Midsummer Beauty'	30-40cm	5-7.5L	Bushy	7 brks	C	4/m ²		16	-
Hebe rakaiensis	40-60cm	5L	Bushy	5 brks	C	4/m ²		22	-
Lavandula angustifolia 'Hidcote'	30-40cm	5L	Bushy	C	Plant and maintain as hedge	5/m ²		48	-
Ligustrum ovalifolium	40-60cm	5L	Branches	C	Plant and maintain as hedge	5/m ²		22	-
Lonicera pileata	40-60cm	5L	Bushy	7 brks	C	4/m ²		82	-
Osmanthus delavayi	30-40cm	5-7.5L	Bushy	5 brks	C	2/m ²		8	-
Philadelphus 'Belle Etoile'	80-80cm	15L	Bushy	7 brks	C	Counted		1	-
Phormium 'Sundowner'	80-80cm	3L	7 leaves	C		Counted		1	-
Pittosporum 'Garnettii'	40-60cm	10L	Branches	C		Counted		83	-
Prunus laurocerasus 'Otto Luyken'	40-60cm	10L	Bushy	5	C	4/m ²		27	-
Salvia officinalis 'Purpurascens'	25-30cm	3L	5 brks	C		4/m ²		24	-
Sarcococca confusa	30-40cm	5L	Bushy	C		4/m ²		19	-
Skimmia japonica 'Kew Green'	40-60cm	5L	Bushy	5 brks	C	4/m ²		30	-
Skimmia japonica 'Rubella'	40-60cm	5L	Bushy	5 brks	C	4/m ²		1	-
Viburnum tinus 'Eve Price'	40-60cm	7.5L	Bushy	5/6 brks	C	Plant and maintain as hedge	5/6m ²	224	-
Vinca minor 'Alba'	1.5L		Several shoots	2/3 brks	C	16/m ²		41	-
Herbaceous									
Species Name	Height	Pot Size	Specification	Density	No.				
Ajuga reptans 'Atropurpurea'	2L	Full Pot	6/m ²	95	-				
Saxifraga umbrosa	2L	Full Pot	6/m ²	40	-				
Grasses									
Species Name	Height	Pot Size	Specification	Density	No.				
Anemranthe lessoniana	3L	Full Pot	4/m ²	24	-				
Calamagrostis acutiflora 'Karl Foerster'	5L	Full Pot	4/m ²	11	-				
Stipa tenuissima	5-7.5L	Full Pot	4/m ²	118	-				

- Legend
- Existing trees to be retained and protected during construction
- Proposed tree planting within soft landscape
- Proposed specimen shrub planting to receive short angular staking on half standards with expandable tree ties
- Proposed hedge planting to be planted in a double staggered row 300mm apart and at 400mm centres in each row. To be maintained at 1m height
- Proposed shrub planting to receive 75mm bark mulch after planting operations
- Proposed grass areas to receive good quality amenity grass turves laid in line with good horticultural practices
- Proposed grassland areas, to be seeded with EM2 grass seed mix as supplied by Emorsgate Seeds and sown at 5 grams per msq, or similar and approved
- Proposed grassland areas, to be seeded with EM2 meadow mix as supplied by Emorsgate Seeds and sown at 4 grams per msq, or similar and approved
- Proposed Driveline Nova paving in pebble grey laid in herringbone pattern from Marshalls or similar and approved. Laid in line with engineer's details.
- Proposed Driveline Nova paving in brindle laid in herringbone pattern from Marshalls or similar and approved. Laid in line with engineer's details.
- Proposed Argent Smooth paving in light colour laid in stretcher bond pattern (400mm or 450mm dependant on path width) from Marshalls or similar and approved. Laid in line with engineer's details.
- Proposed stepping stone path, same material as pathways. Laid in line with engineer's detail (mortar bed recommended).
- Proposed areas to be laid with loose gravel, Dove Grey Limestone Gravel 10-14mm, or similar and approved.
- Proposed Alledge aluminium edging, as supplied by ExcelEdge or similar and approved
- Proposed benches to be Plaza Real Seat supplied by bailey streetscene, or similar and approved.
- Proposed decorative boulders to be supplied by Playdale, or similar and approved.
- Proposed 1.8m high Closeboard timber fence as supplied by Jacksons Fencing or similar and approved.

02

01

03

04

Rev Date Details Drawn

ACD ENVIRONMENTAL

HEAD OFFICE
Rodbourne Rail Business Centre, Grange Lane,
Malmesbury, SN16 0ES
Tel: 01666 825646

4 & 5 The Old Mill, Fry's Yard, Bridge Street,
Cradleford, CV7 1HP
Tel: 01483 423714

Suite 6, Crescent House, Yonge Close,
Eastleigh, SO50 9SX
Tel: 02382 026300

email: mail@acdenv.co.uk
www.acdenv.co.uk

scheme: Wetherby House

Northwood

client: Westcombe Developments Ltd

drawing: Soft and Hardscape Proposals

date: April 2022

scale: 1:100@A1

drawing no: PRI23742-11

drawn: AC checked: JS

Copyright of ACD Environmental Ltd. All rights described in Chapter IV of the Copyright, Designs and Patents Act 1988 have been generally asserted. 2011. Copyright of this plan remains with ACD until all fees have been paid in full.