

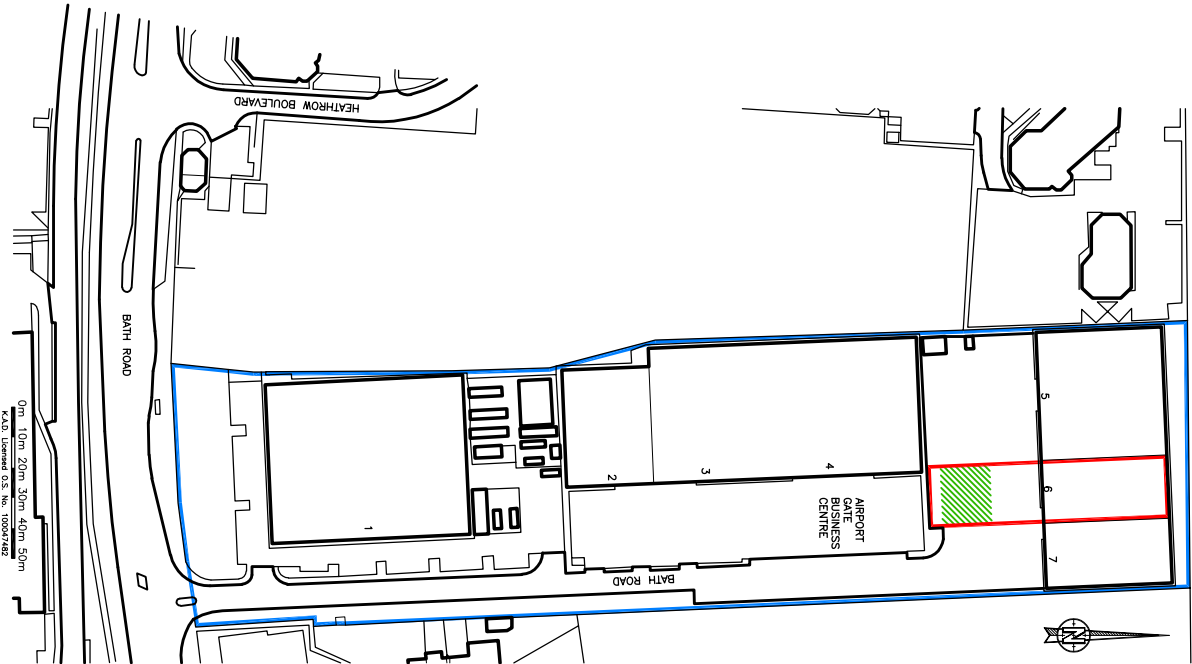
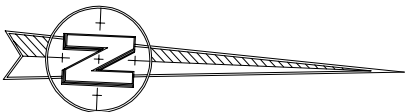
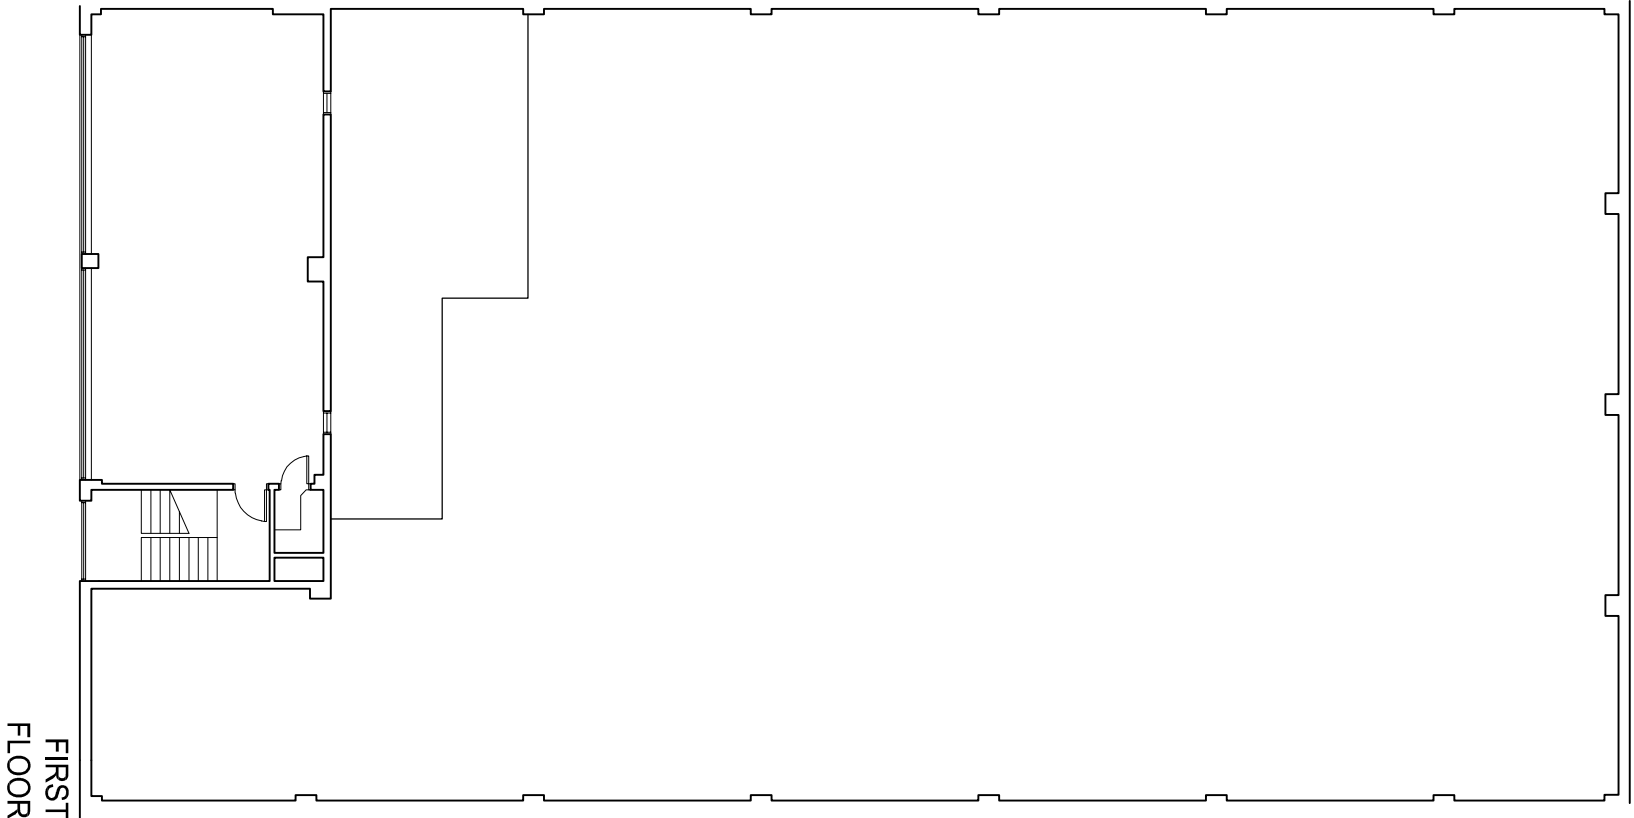


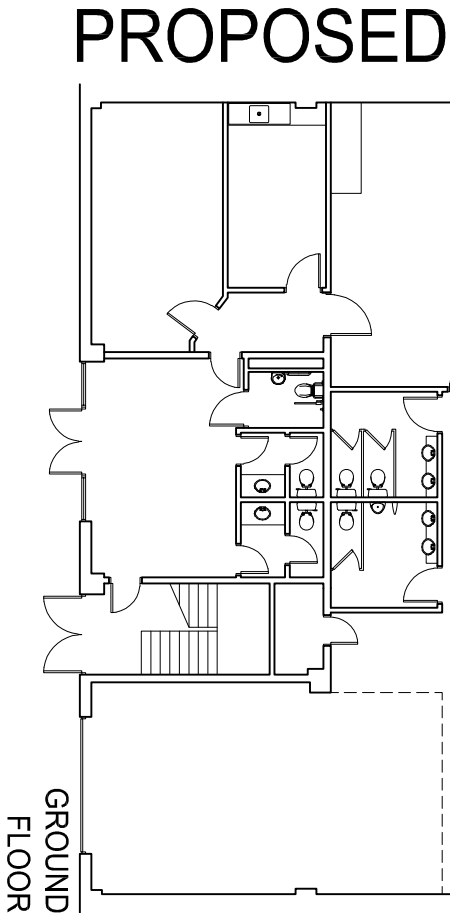

1:1250@A1
1:625@A3
LOCATION PLAN

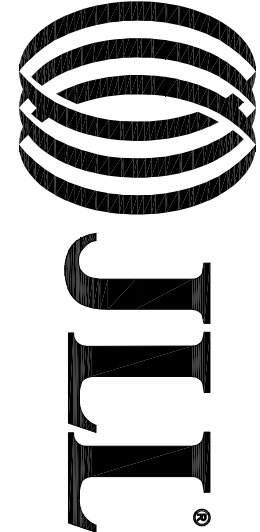

Rev		Revision		By		Date	
Rev		Revision		By		Date	

K NIGHT
ARCHITECTURAL
AD ESIGN

Ground Floor Suite
34 Redley Road
Southampton
SO31 7BA
M: 07703 154670
E: kadm@k-ad.co.uk
W: www.k-ad.co.uk

JONES LANG LASALLE

UNIT 6 AIRPORT GATE,
BATH ROAD,
HEATHROW,
UB7 0NA

Project

UNIT 6 AIRPORT GATE,
BATH ROAD,
HEATHROW,
UB7 0NA

Drawing

PROPOSED PLANS

Scale

1:200@A3

Project no.

11100@A1

Sequential

01

Block/Floor

A

Detail

SK1

Rev

.

Date

OCT 2016