

AGRICULTURAL
LAND

0m
10m
20m
30m
40m
50m
60m
70m
80m
90m
100m

AGRICULTURAL
LAND


PLAYING
FIELDS

200m

300m

400m

K.A.D. Licensed O.S. No. 100047482

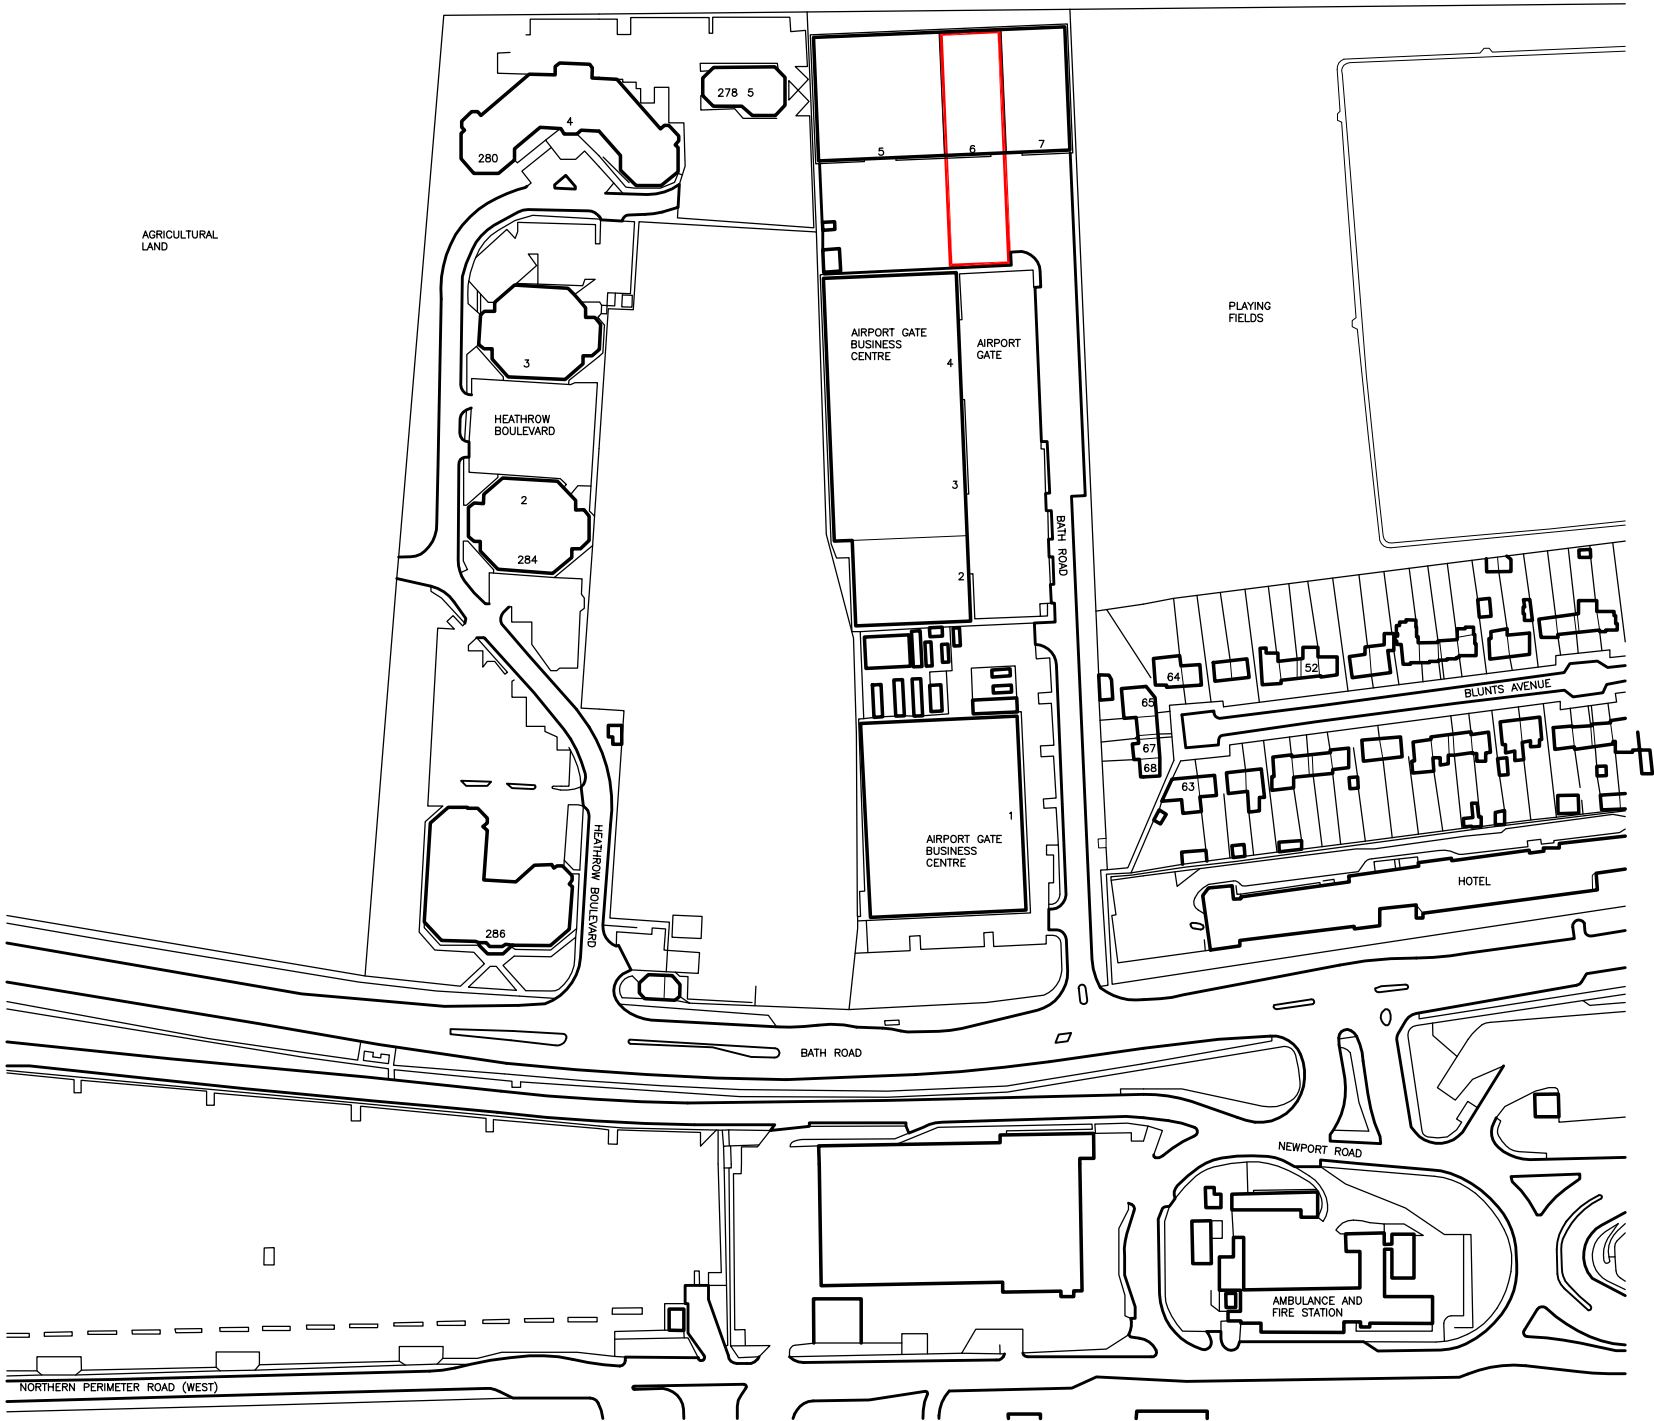

K NIGHT
A RCHITECTURAL
D ESIGN

K.A.D. Ltd.
Ground Floor Suite
94 Richmond Court
Botley Road
Southampton
SO31 1BA

M: 07801 346479
T: 01489 660194
E: lan@k-a-d.co.uk
W: www.k-a-d.co.uk

Client

JONES LANG LASALLE

Drawing

LOCATION PLAN

Project

UNIT 6 AIRPORT GATE,
BATH ROAD,
HEATHROW,
UB7 0NA

Scale

1:2500@A3

Date

OCT 2016

Project no.

KAD

Sequential

01

Bldg/Floor

A

Detail

BLO

Rev

.