



FRONT ELEVATION

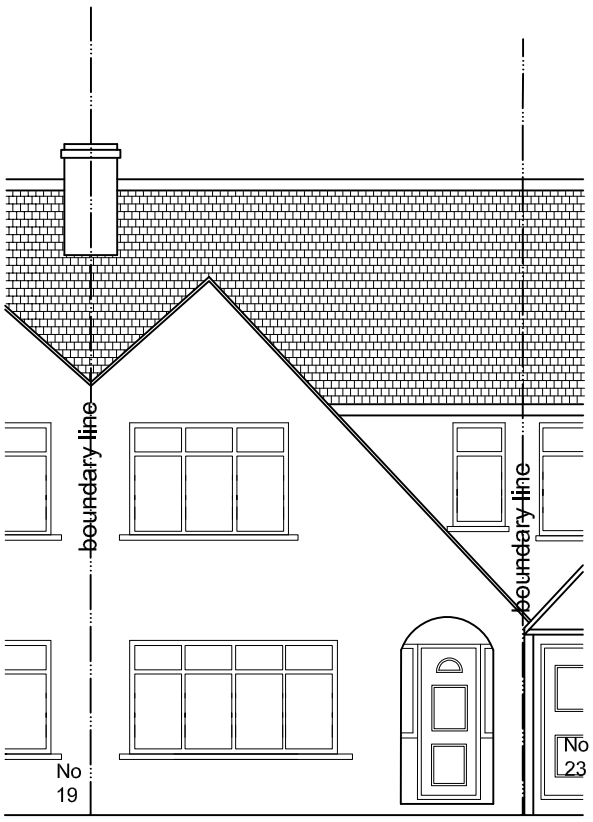


REAR ELEVATION

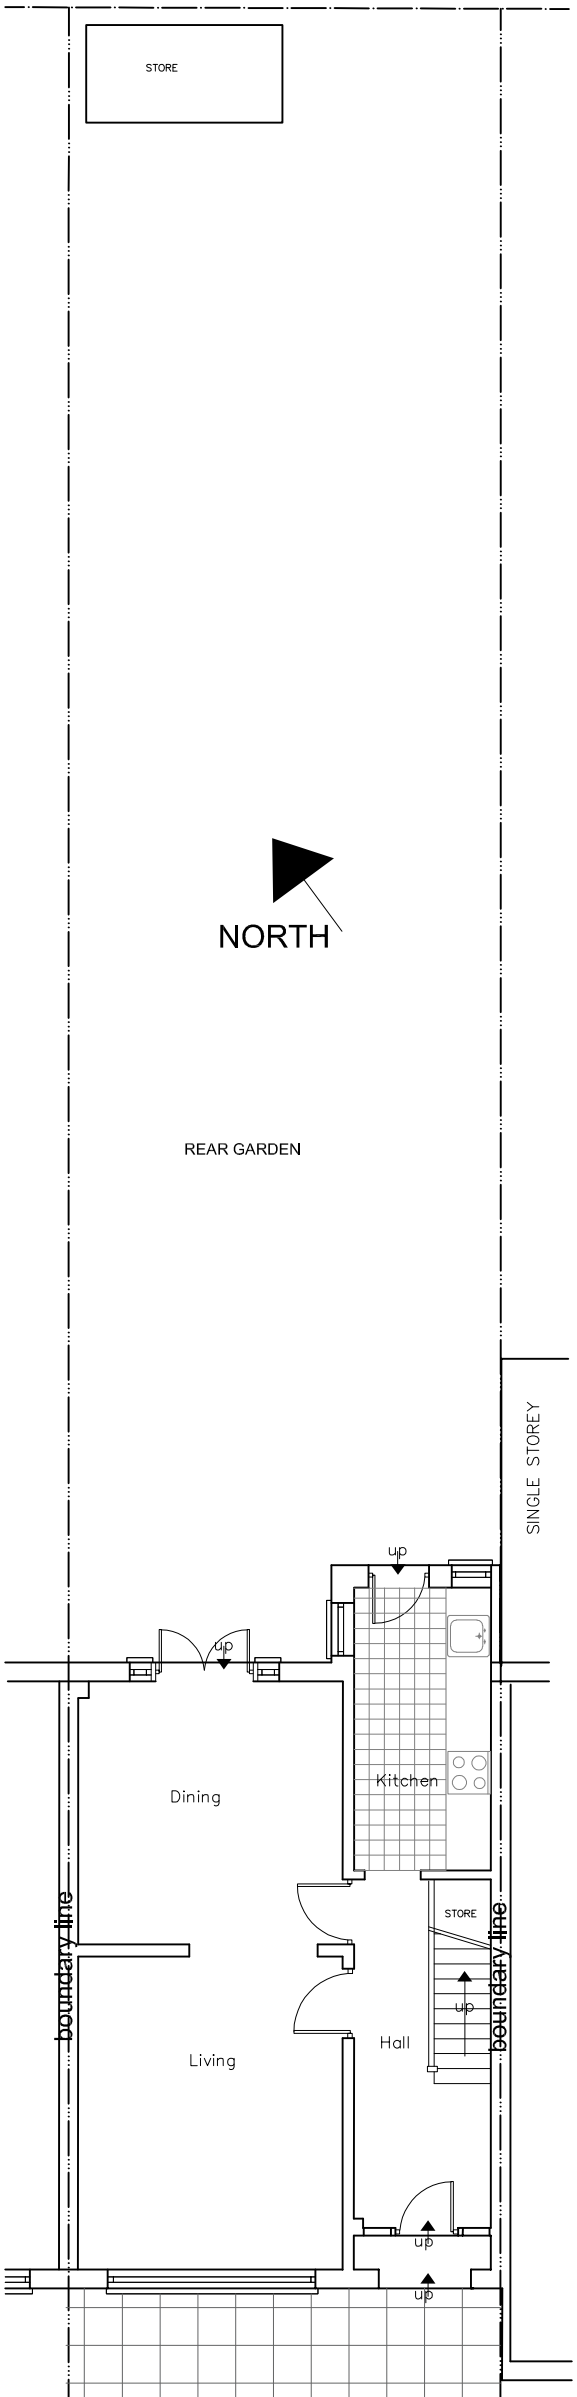

GROUND FLOOR

FRONT YARD

BLOCK PLAN

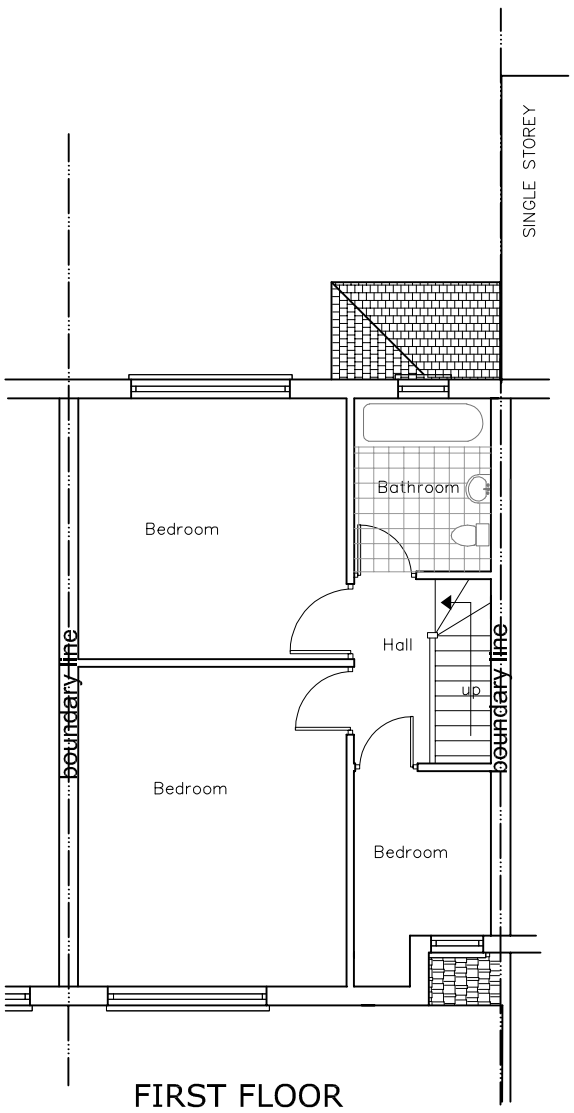

FIRST FLOOR

RICHMOND AVENUE
UB10 9BQ

0 5 10m

2006 DESIGN
MOB: 07878397153
E-MAIL: 2006design@mail.com

PREMISESS ADDRESS	21 RICHMOND AVENUE Hillingdon UB10 9BQ
DRAWINGS TITLE AND No.	BLOCK PLAN & EXISTING DRAWINGS A 1
SCALE	A3 FORMAT 1:100
DATE	LONDON 2020