

NEW AREA 18.8 sq.m


ALL NEW MATERIALS TO MATCH EXISTING

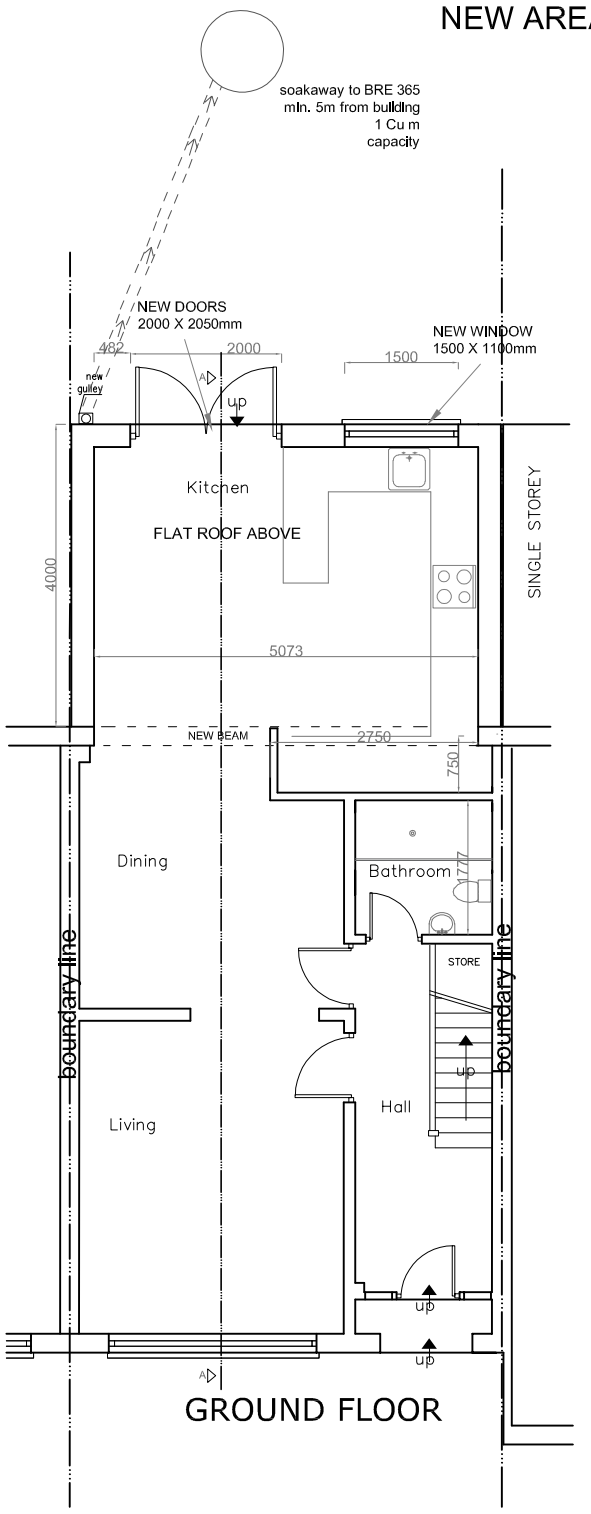


GROUND FLOOR

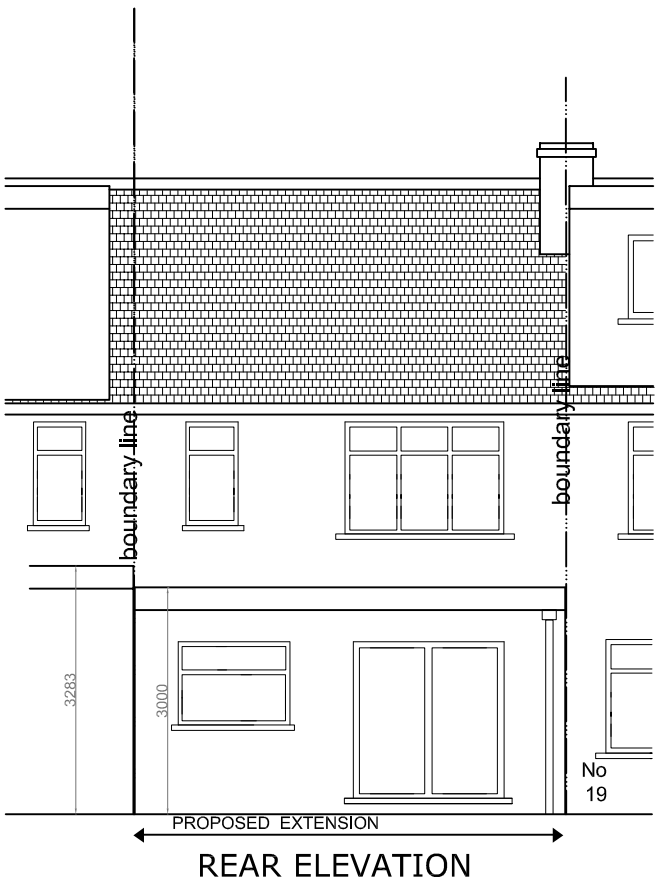


REAR ELEVATION

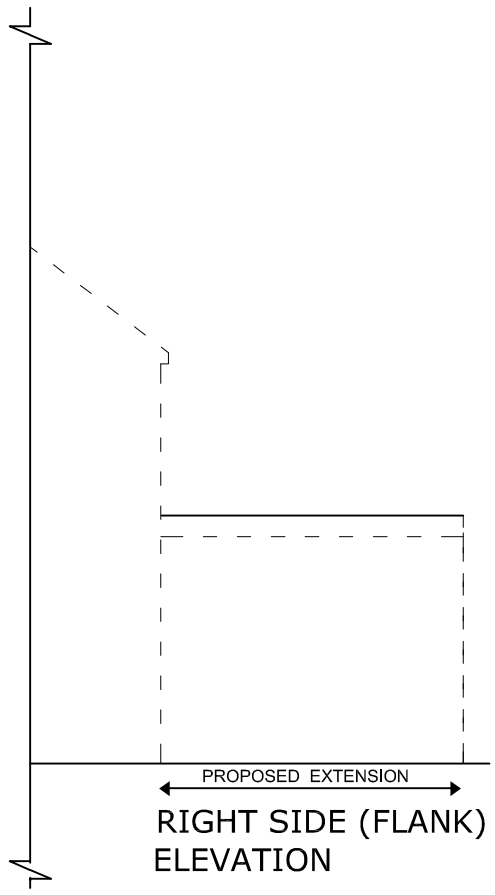

RIGHT SIDE (FLANK) ELEVATION

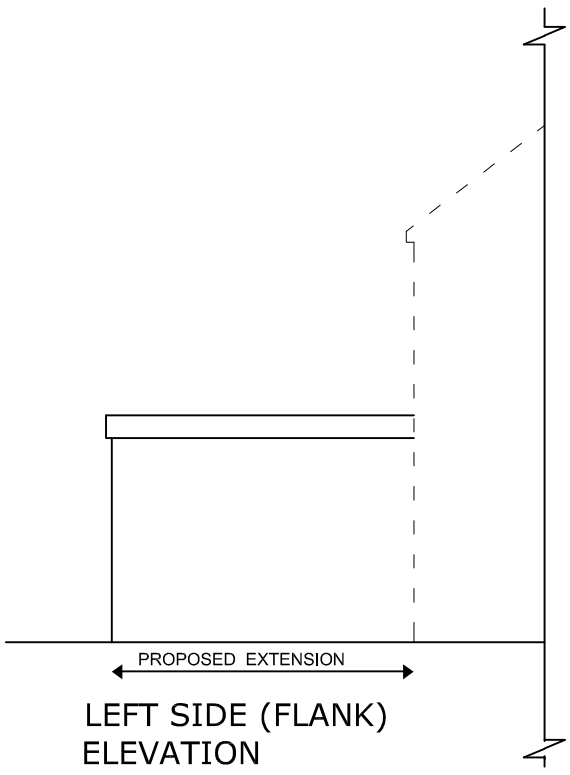

LEFT SIDE (FLANK) ELEVATION

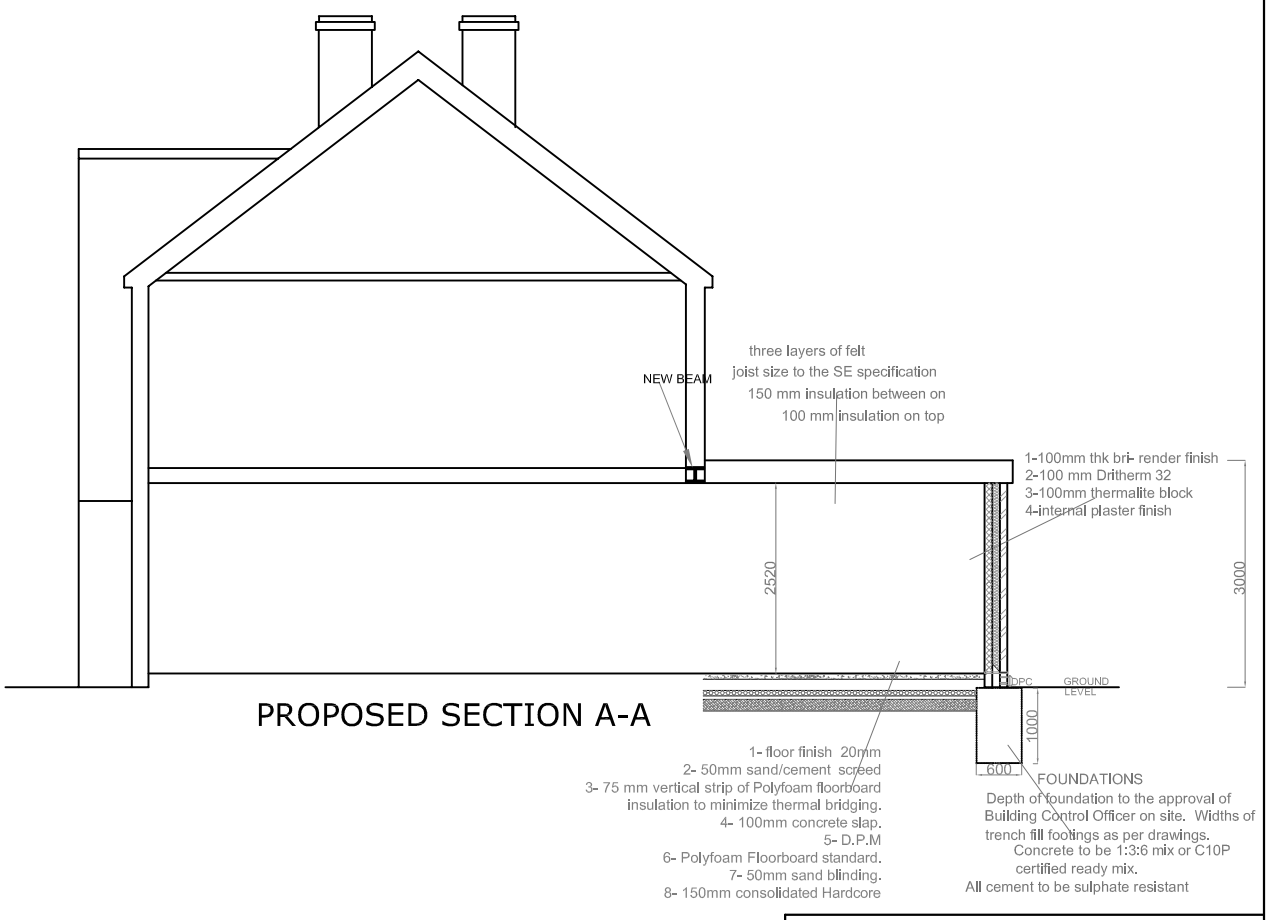

PROPOSED SECTION A-A

0 5 10m

2006 DESIGN
MOB: 07878397153
E-MAIL: 2006design@mail.com

PREMISESS ADDRESS	21 RICHMOND AVENUE Hillingdon UB10 9BQ
DRAWINGS TITLE AND No.	SINGLE STOREY REAR EXTENSION PROPOSED DRAWINGS A 3d
SCALE	A3 FORMAT 1:100
DATE	LONDON 2020