


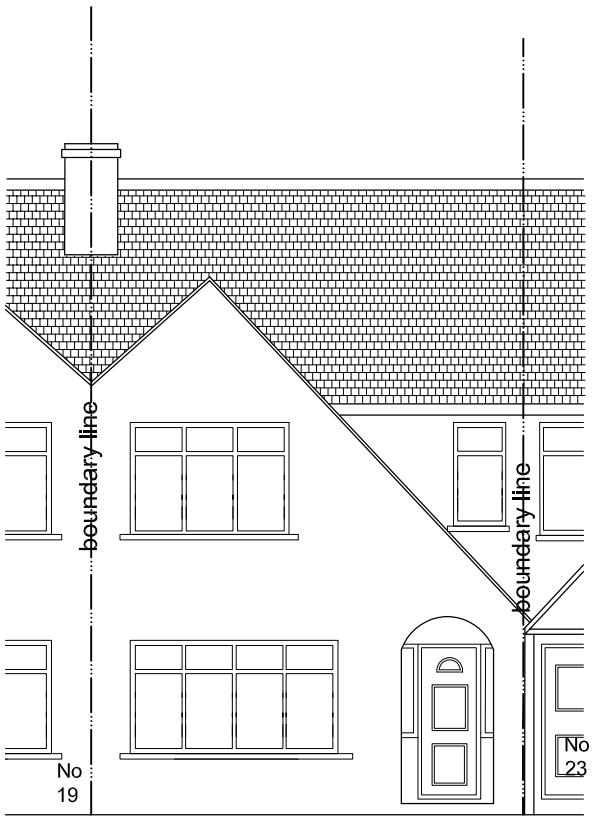


FRONT ELEVATION

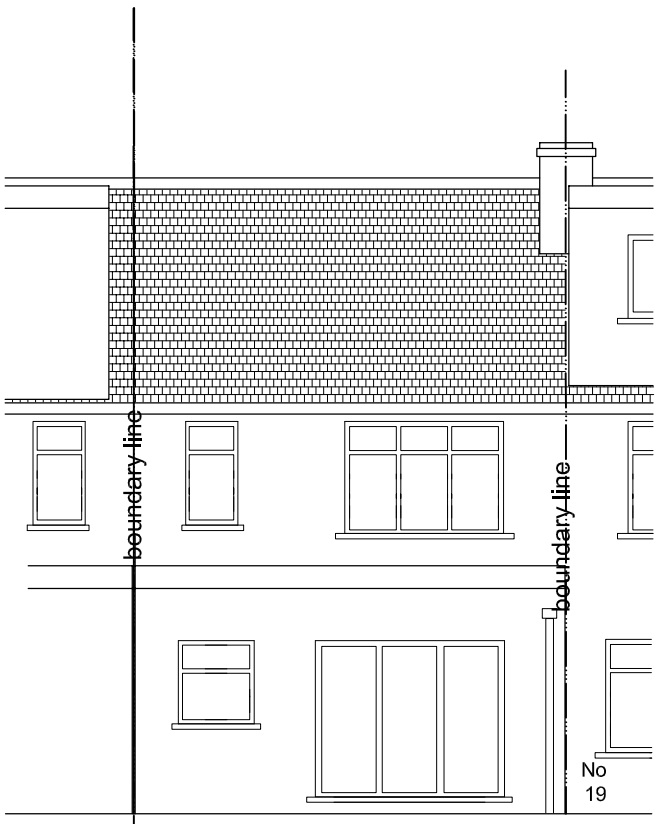

REAR ELEVATION

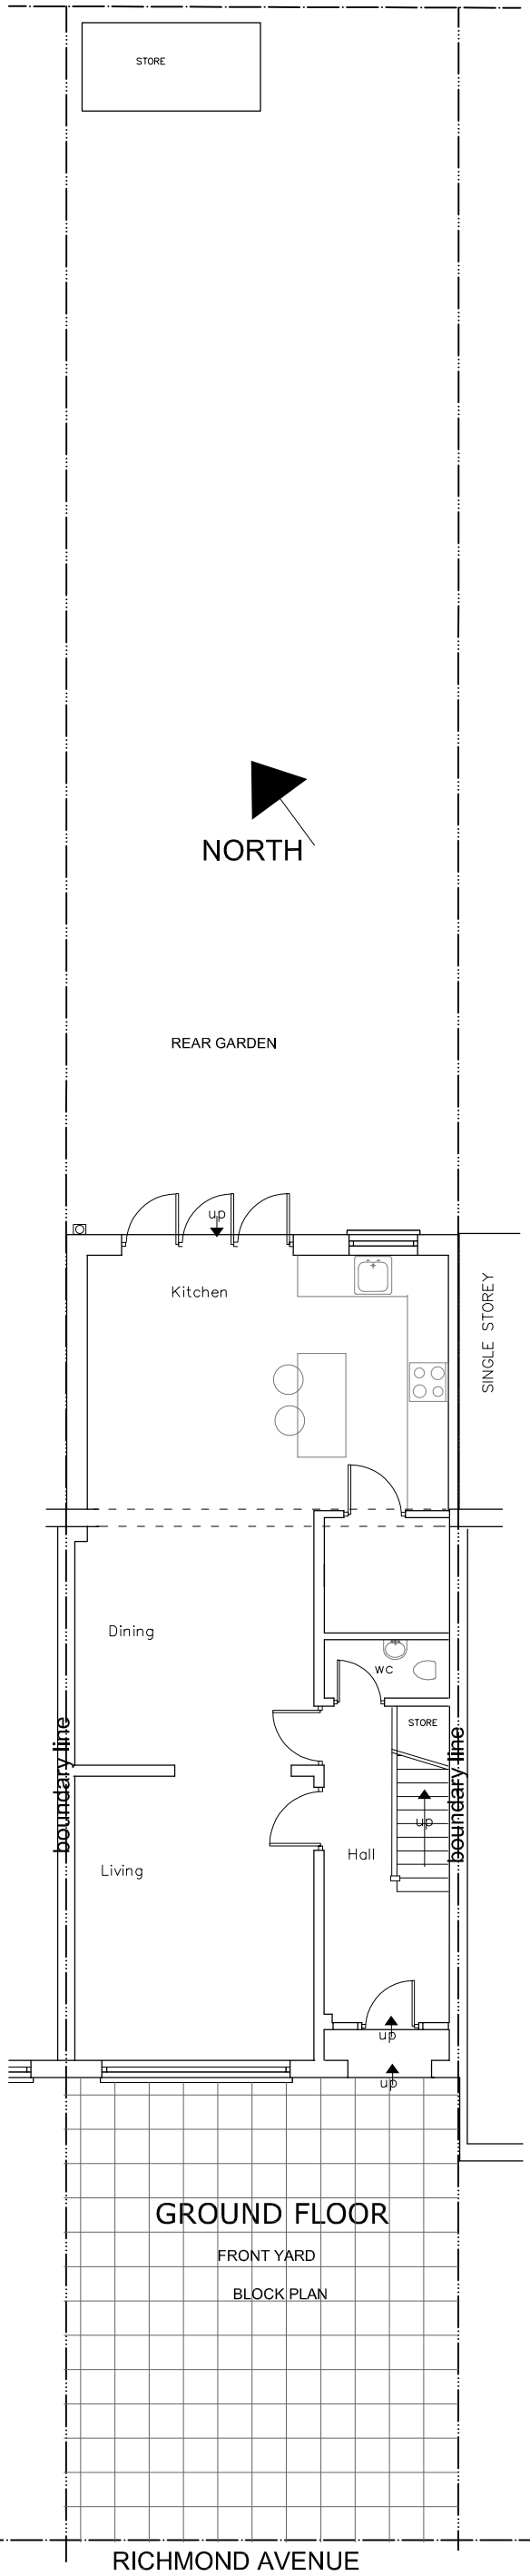

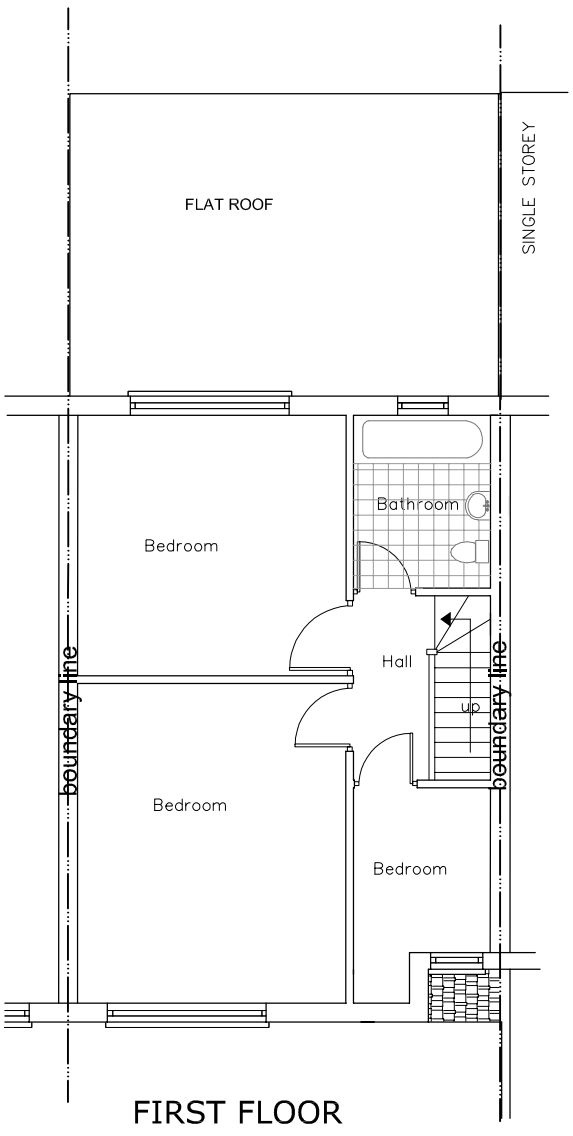

FIRST FLOOR

0 5 10m

2006 DESIGN MOB: 07878397153 E-MAIL: 2006design@mail.com	
PREMISESS ADDRESS	21 RICHMOND AVENUE Hillingdon UB10 9BQ
DRAWINGS TITLE AND No.	BLOCK PLAN & EXISTING DRAWINGS A 4
SCALE	A3 FORMAT 1:100
DATE	LONDON 2022