


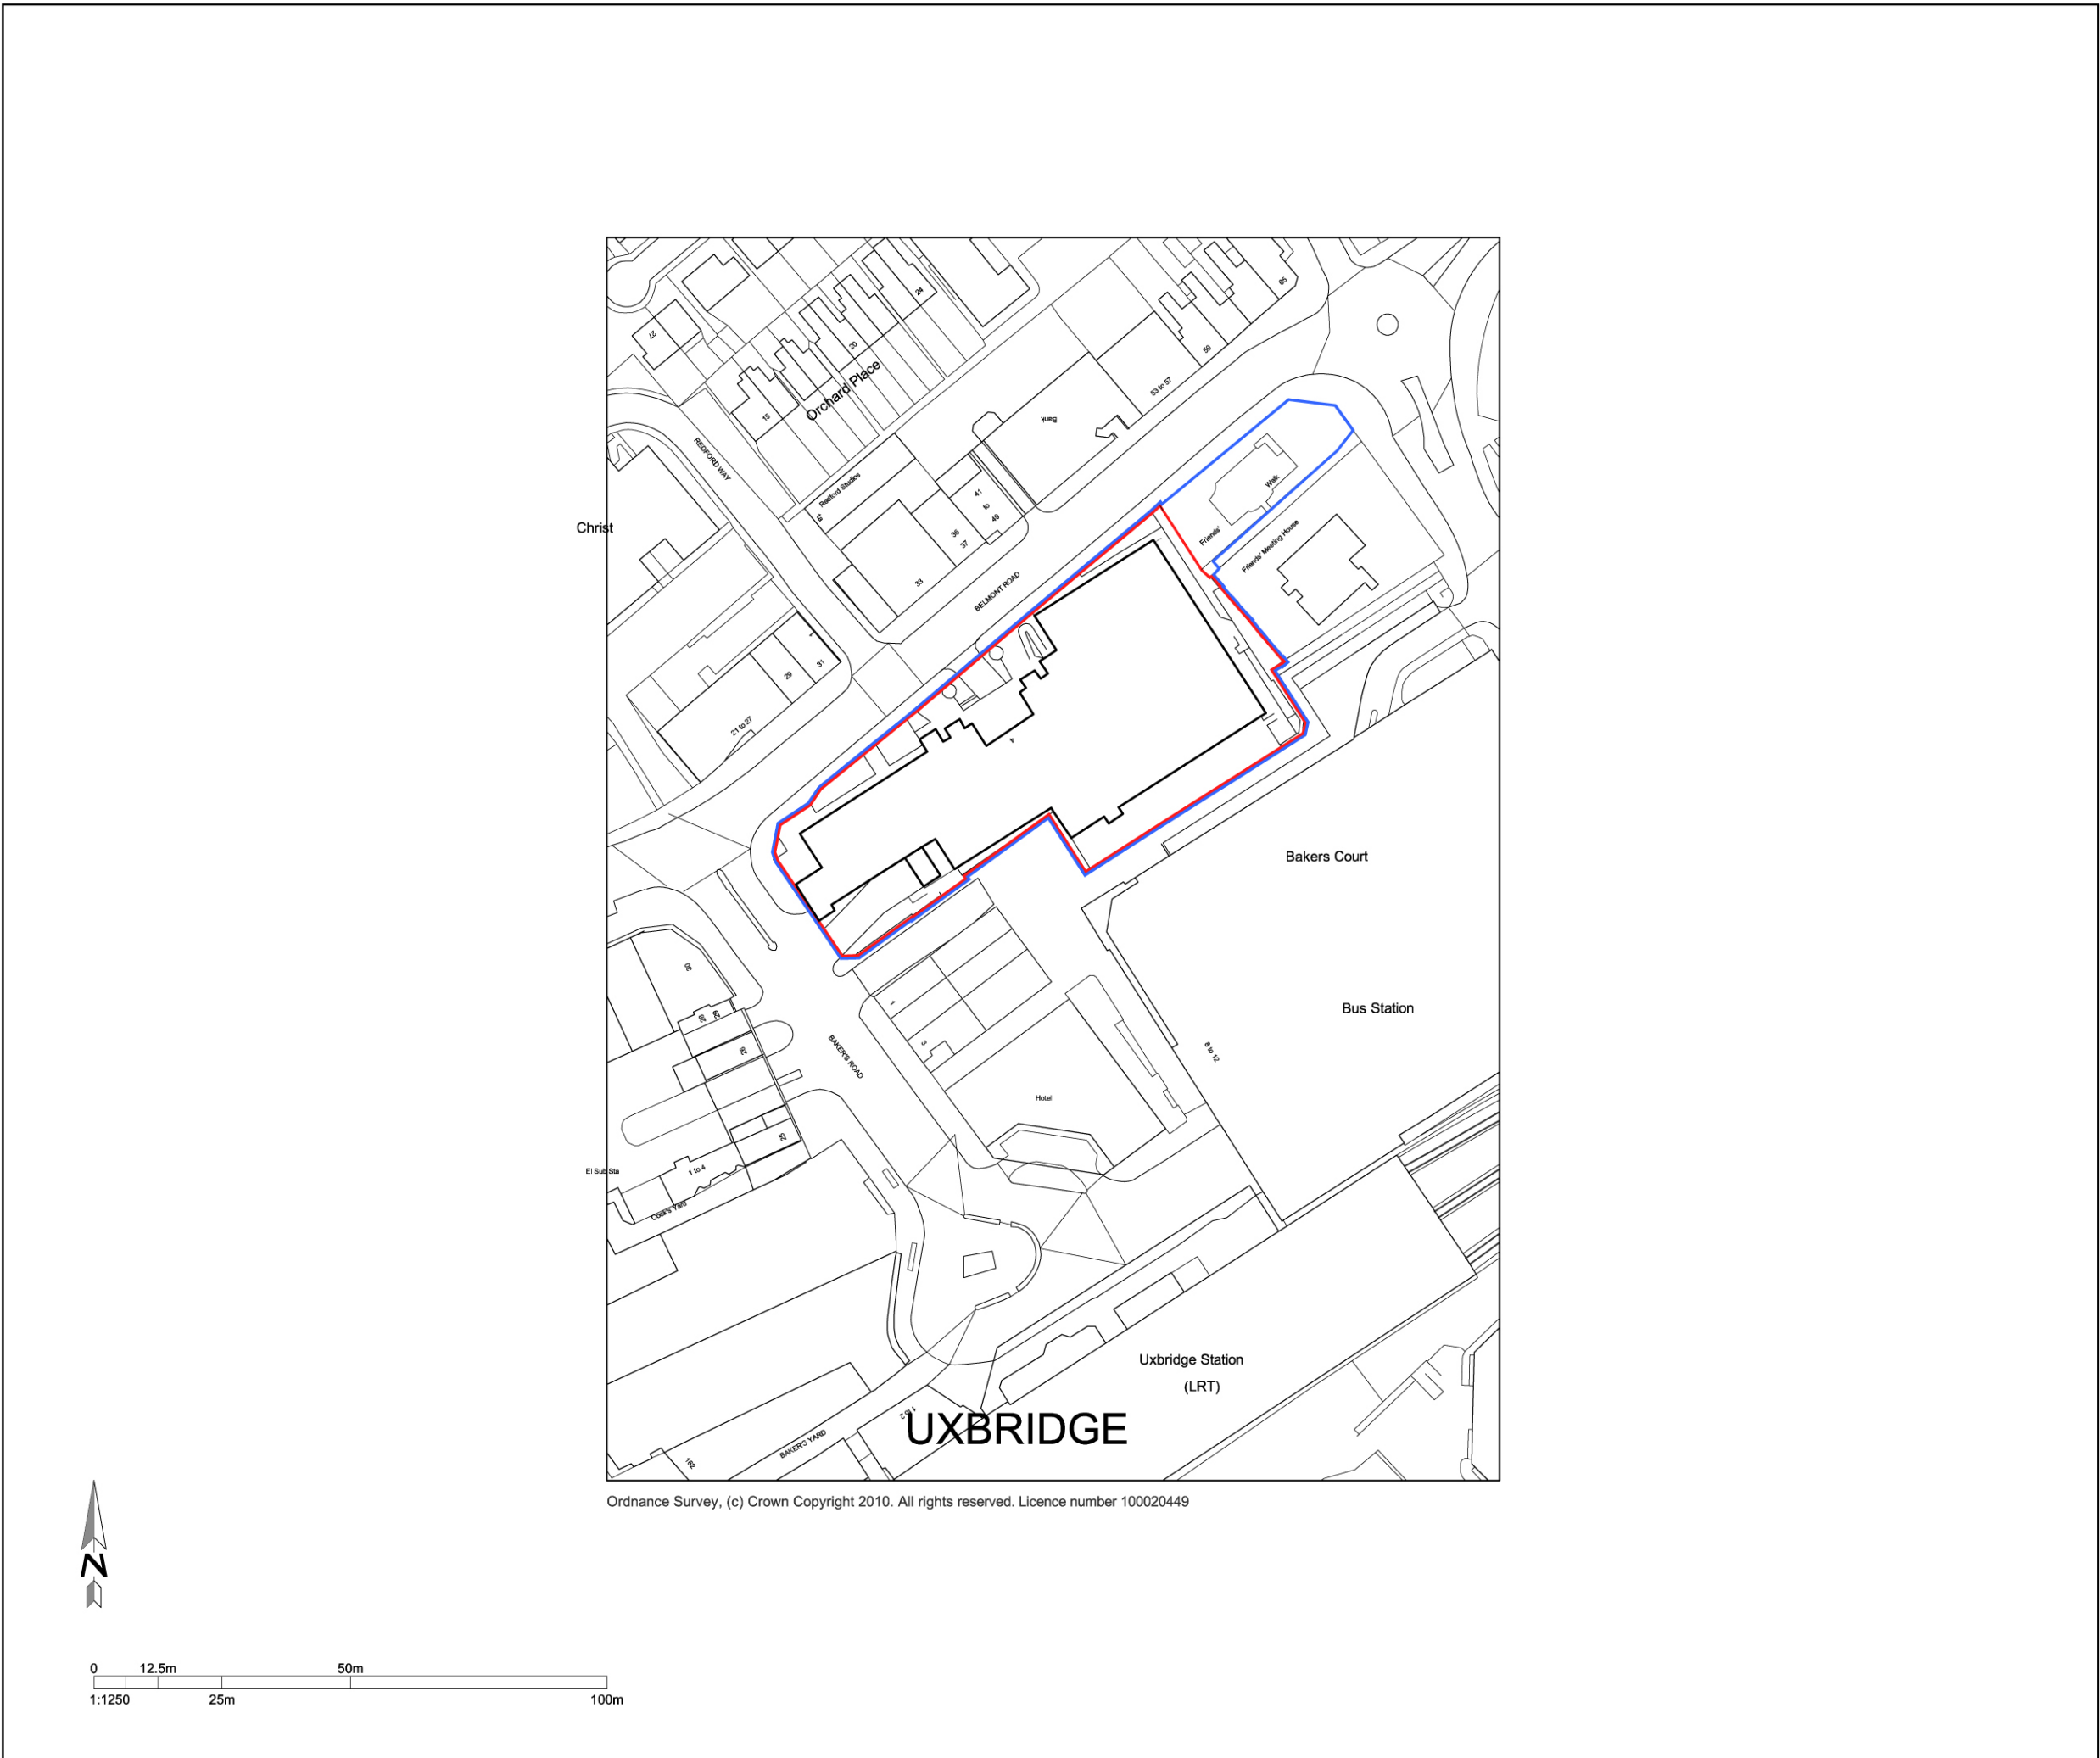

NOTES:

DO NOT SCALE. FIGURED DIMENSIONS ONLY TO BE TAKEN FROM THIS DRAWING. CHECK DIMENSIONS ON SITE AND REPORT DISCREPANCIES TO THE ARCHITECT.

THIS DRAWING IS PROTECTED BY COPYRIGHT.

ALL AREAS HAVE BEEN MEASURED FROM CURRENT DRAWINGS. THEY MAY VARY BECAUSE OF (EG) SURVEY, DESIGN DEVELOPMENT, CONSTRUCTION TOLERANCES, STATUTORY REQUIREMENTS OR RE-DEFINITION OF THE AREAS TO BE MEASURED.

KEY

Application Site Boundary

Land within Applicant's Control

P1	04.09.12	Issue for planning	DS	DTB
No.	Date	Comment	Drawn	Chk'd
Revisions				

Issue Status

PLANNING

tp bennett

architecture
interiors
planning

One America Street London SE1 0NE UK +44 (0) 20 7208 2000 www.tpbennt.com
London Moscow Abu Dhabi New York

Project

**Belmont House
Uxbridge**

Drawing Title

**Existing
Site Location Plan**

Drawn DW	Date 21.05.2012	Scale @ A3 1:1250	Alt. Ref. --
-------------	--------------------	----------------------	-----------------

tp bennett Project No.	Drawing Number	Rev
A10150	F 10001	P1