

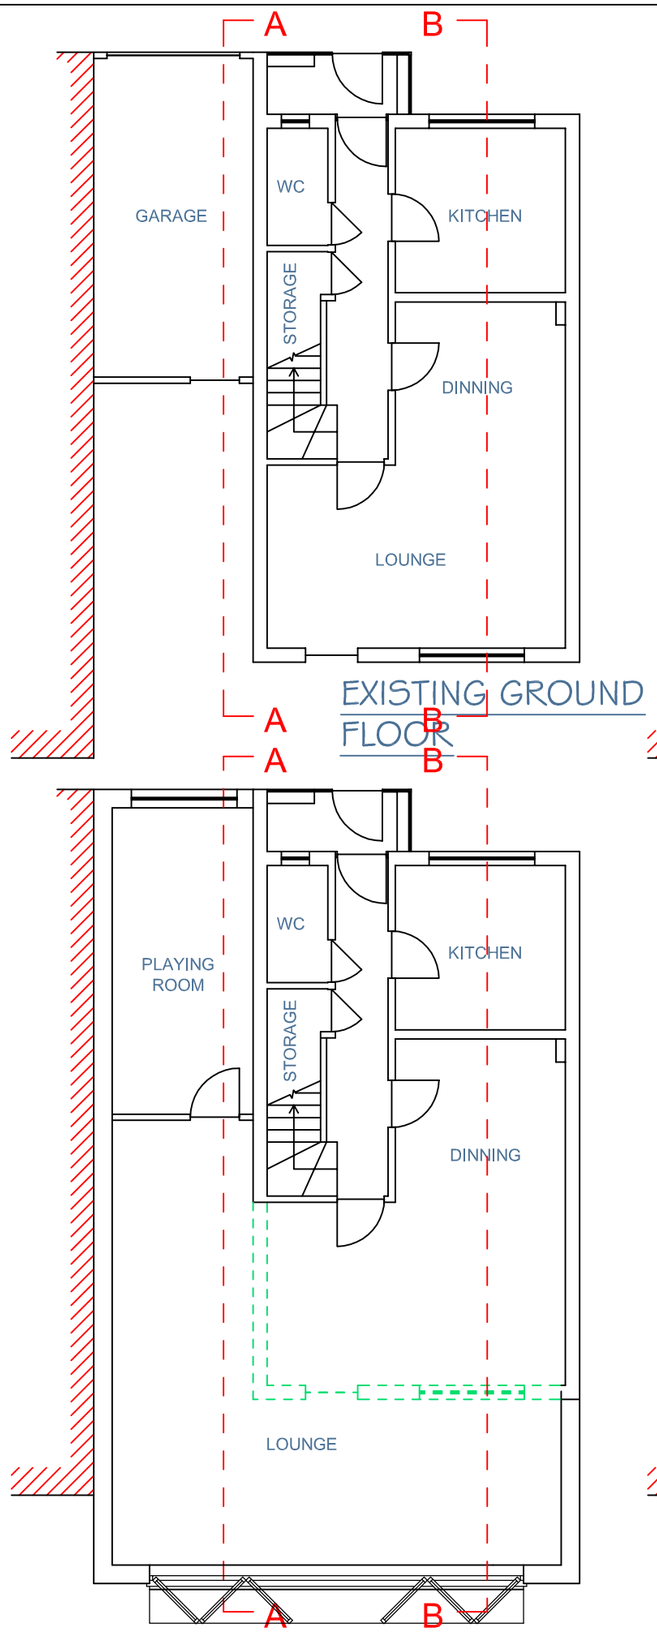


EXISTING GROUND FLOOR

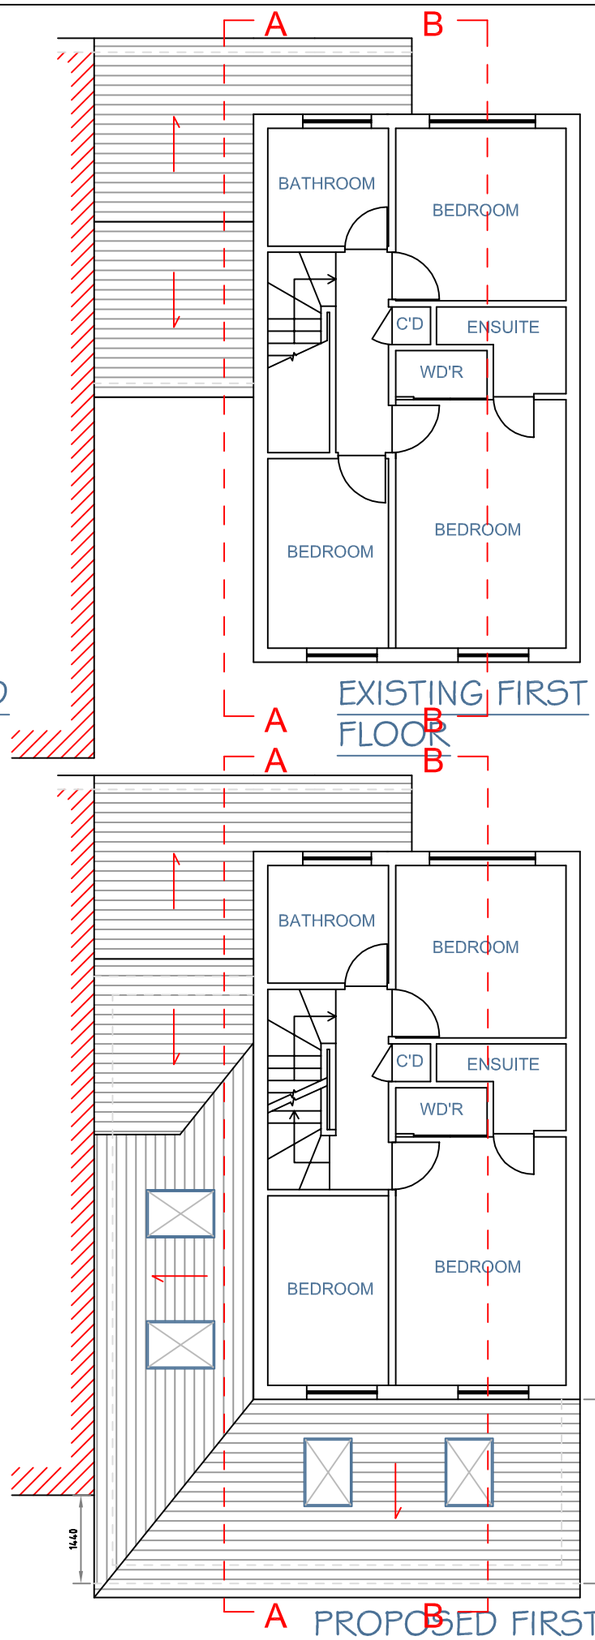

EXISTING FIRST FLOOR

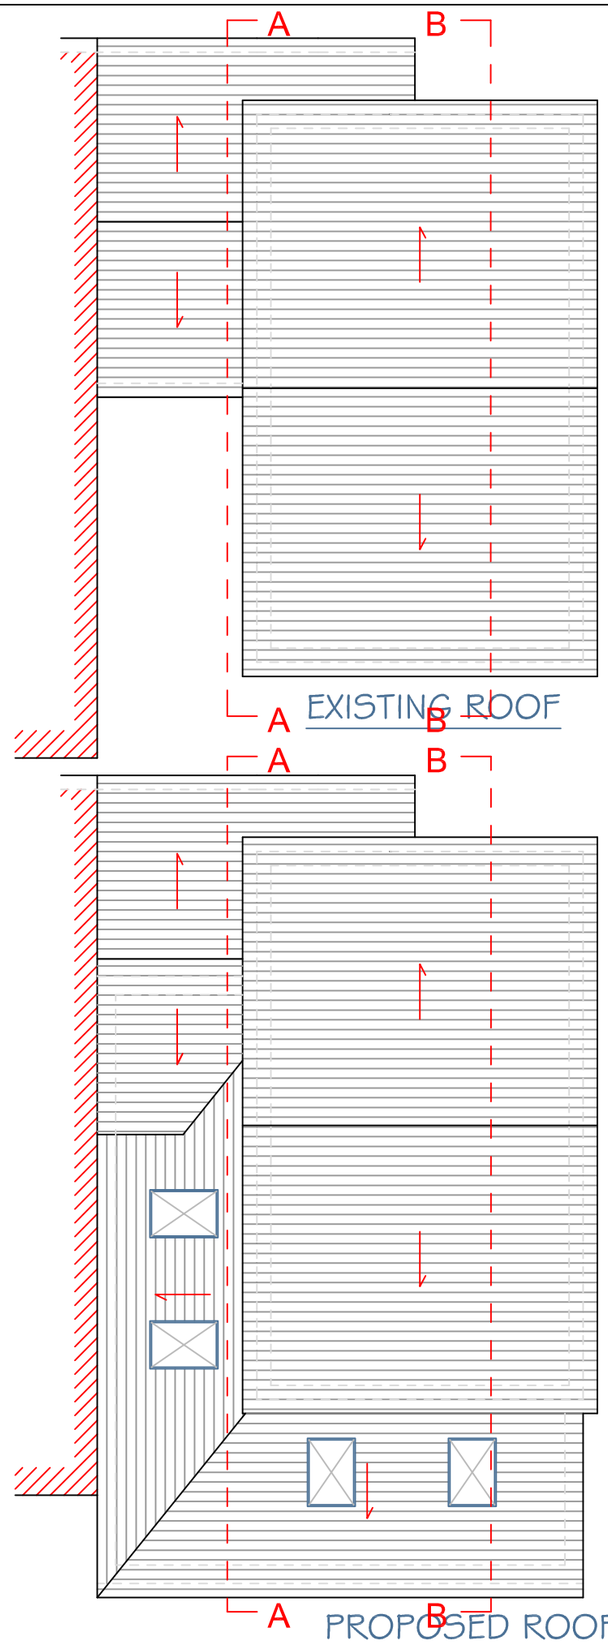

EXISTING ROOF

PROPOSED GROUND FLOOR

PROPOSED FIRST FLOOR

PROPOSED ROOF

0 1 2 3 4 5m

NOTES

DWG 49PC/E/01

Scale at A3 : 1:100

Drw MEH	App	Rev A
Chk	Date	Date

49 Paddington Close
London
UB4 9QH
Plans

eng consulting
CIVIL AND STRUCTURAL ENGINEERS

26B Chichele Road
Cricklewood
London NW2 3DA

T: 020 8830 8393
E: info@engconsulting.co.uk
W: www.engconsulting.co.uk