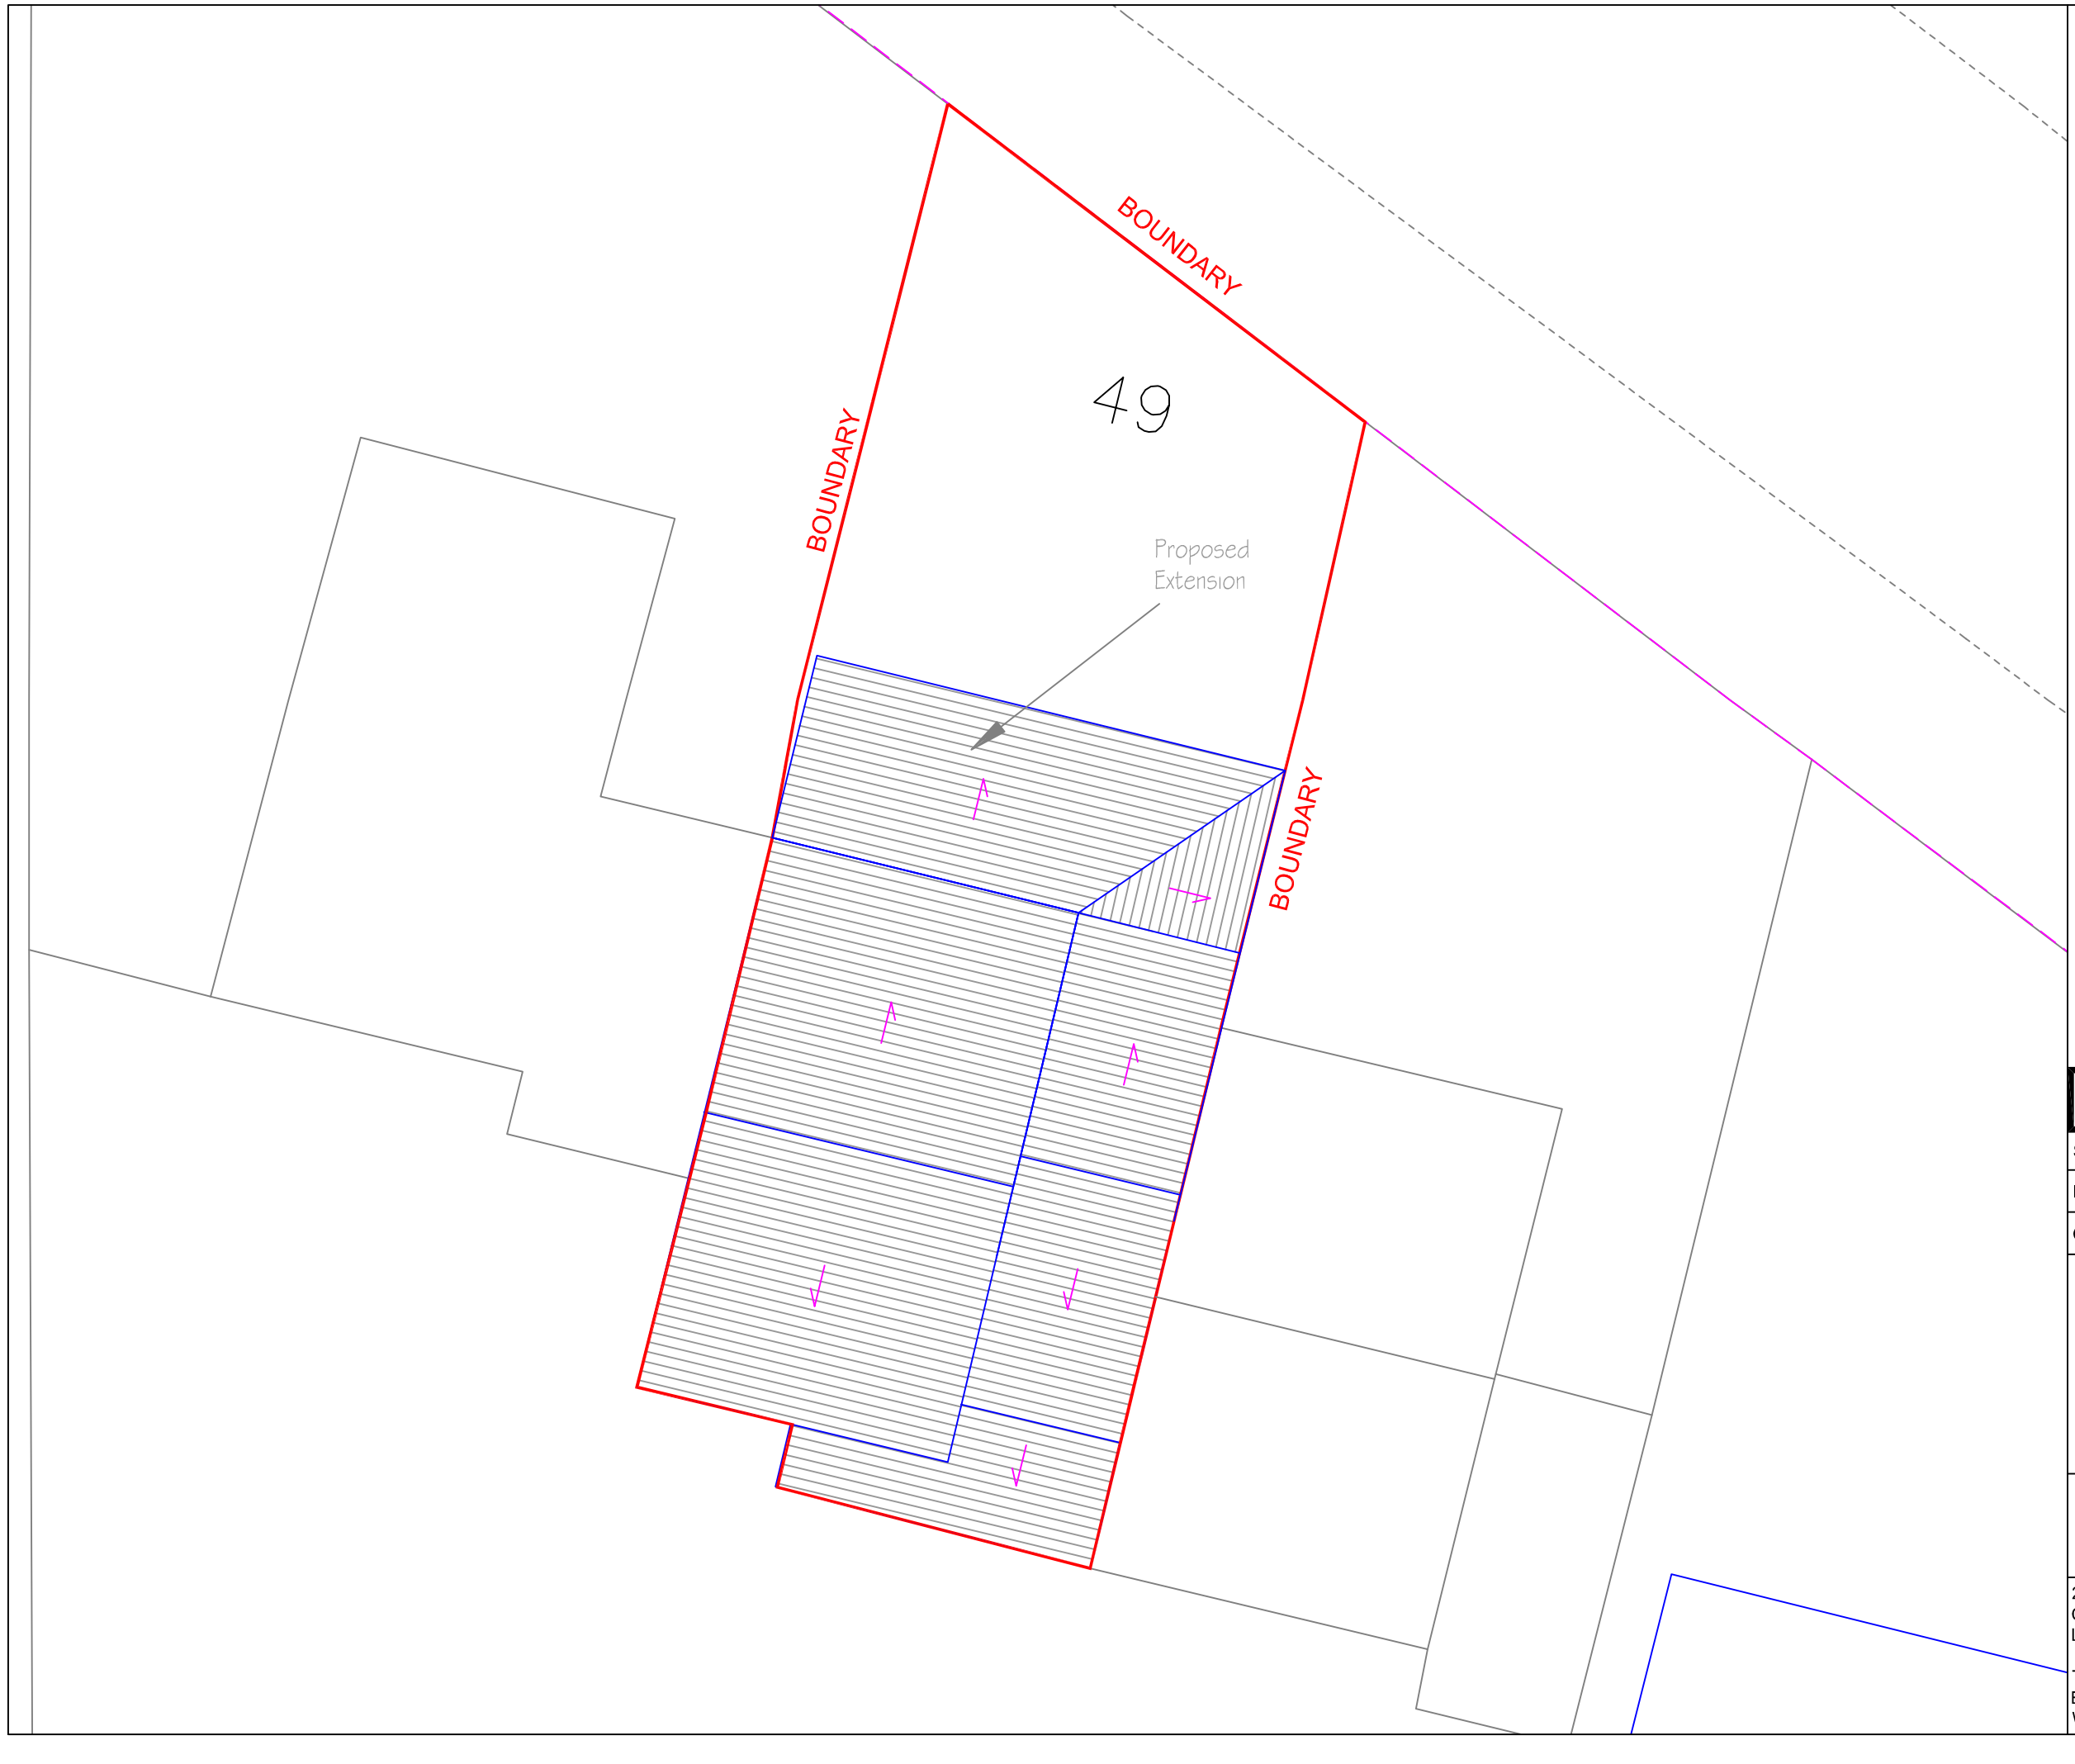


NOTES

DWG 49PC/E/15

Scale at A3 : 1:100

Drw MEH	App	Rev --
Chk	Date	Date

49 Paddington Close
London
UB4 9QH
Site Plan

engconsulting
CIVIL AND STRUCTURAL ENGINEERS

26B Chichele Road
Cricklewood
London NW2 3DA

T: 020 8830 8393
E: info@engconsulting.co.uk
W: www.engconsulting.co.uk