


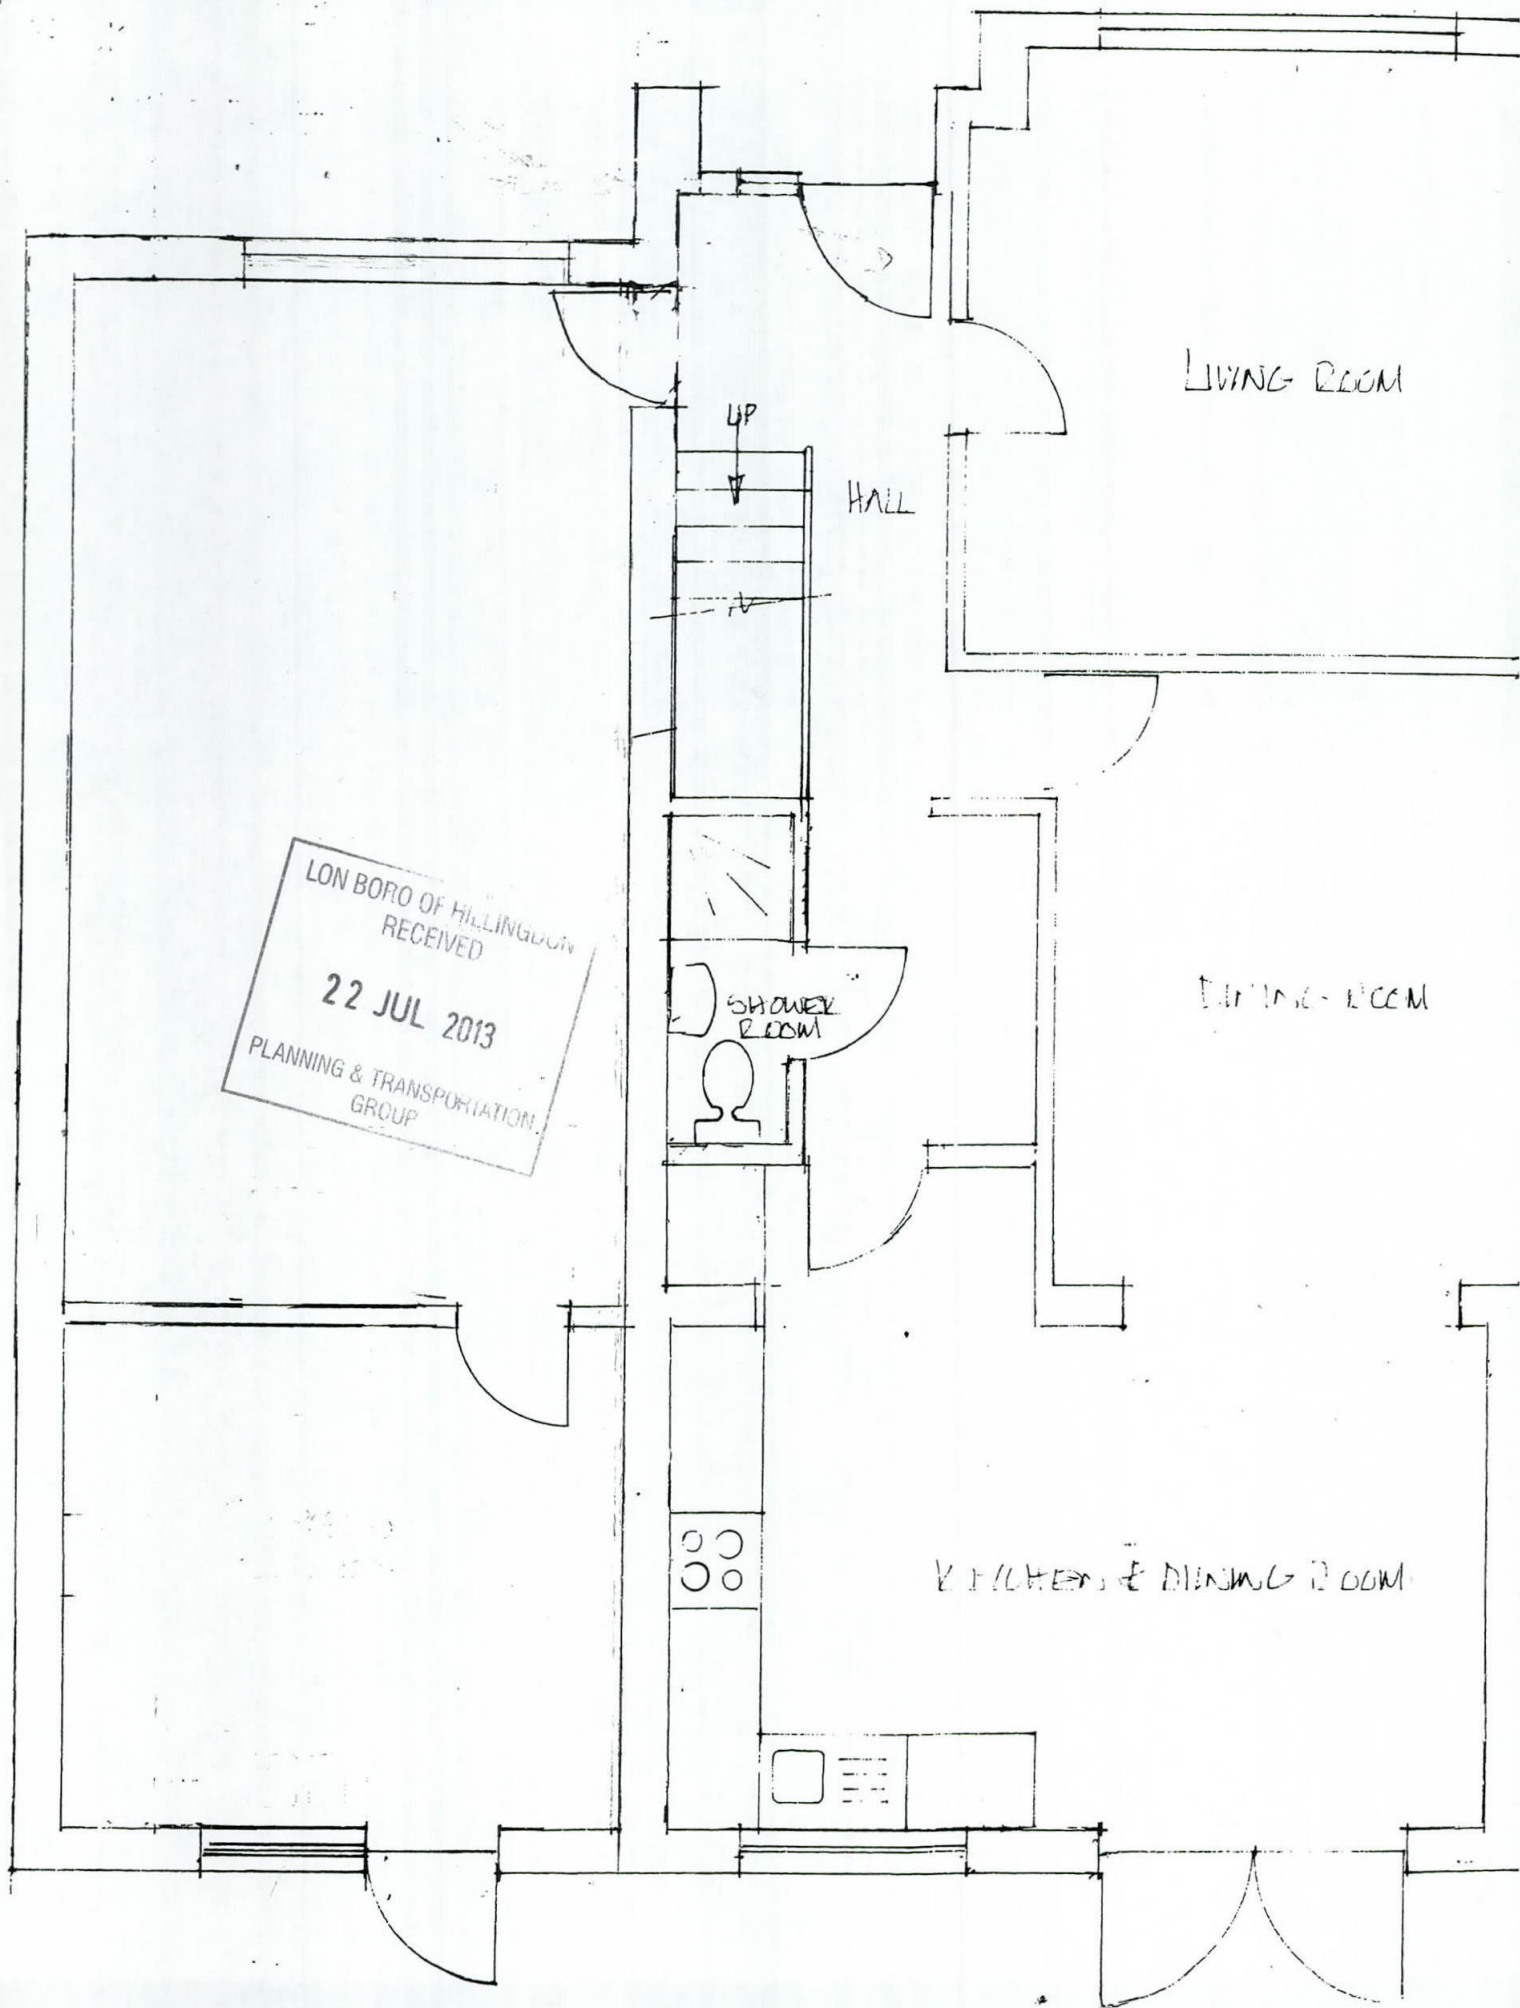

EXISTING GROUND FLOOR PLAN (1:50)
 20, SNOWDON CRESCENT, HAYES.
 1 2 3 4 5 (1:50) SCALE BAR