


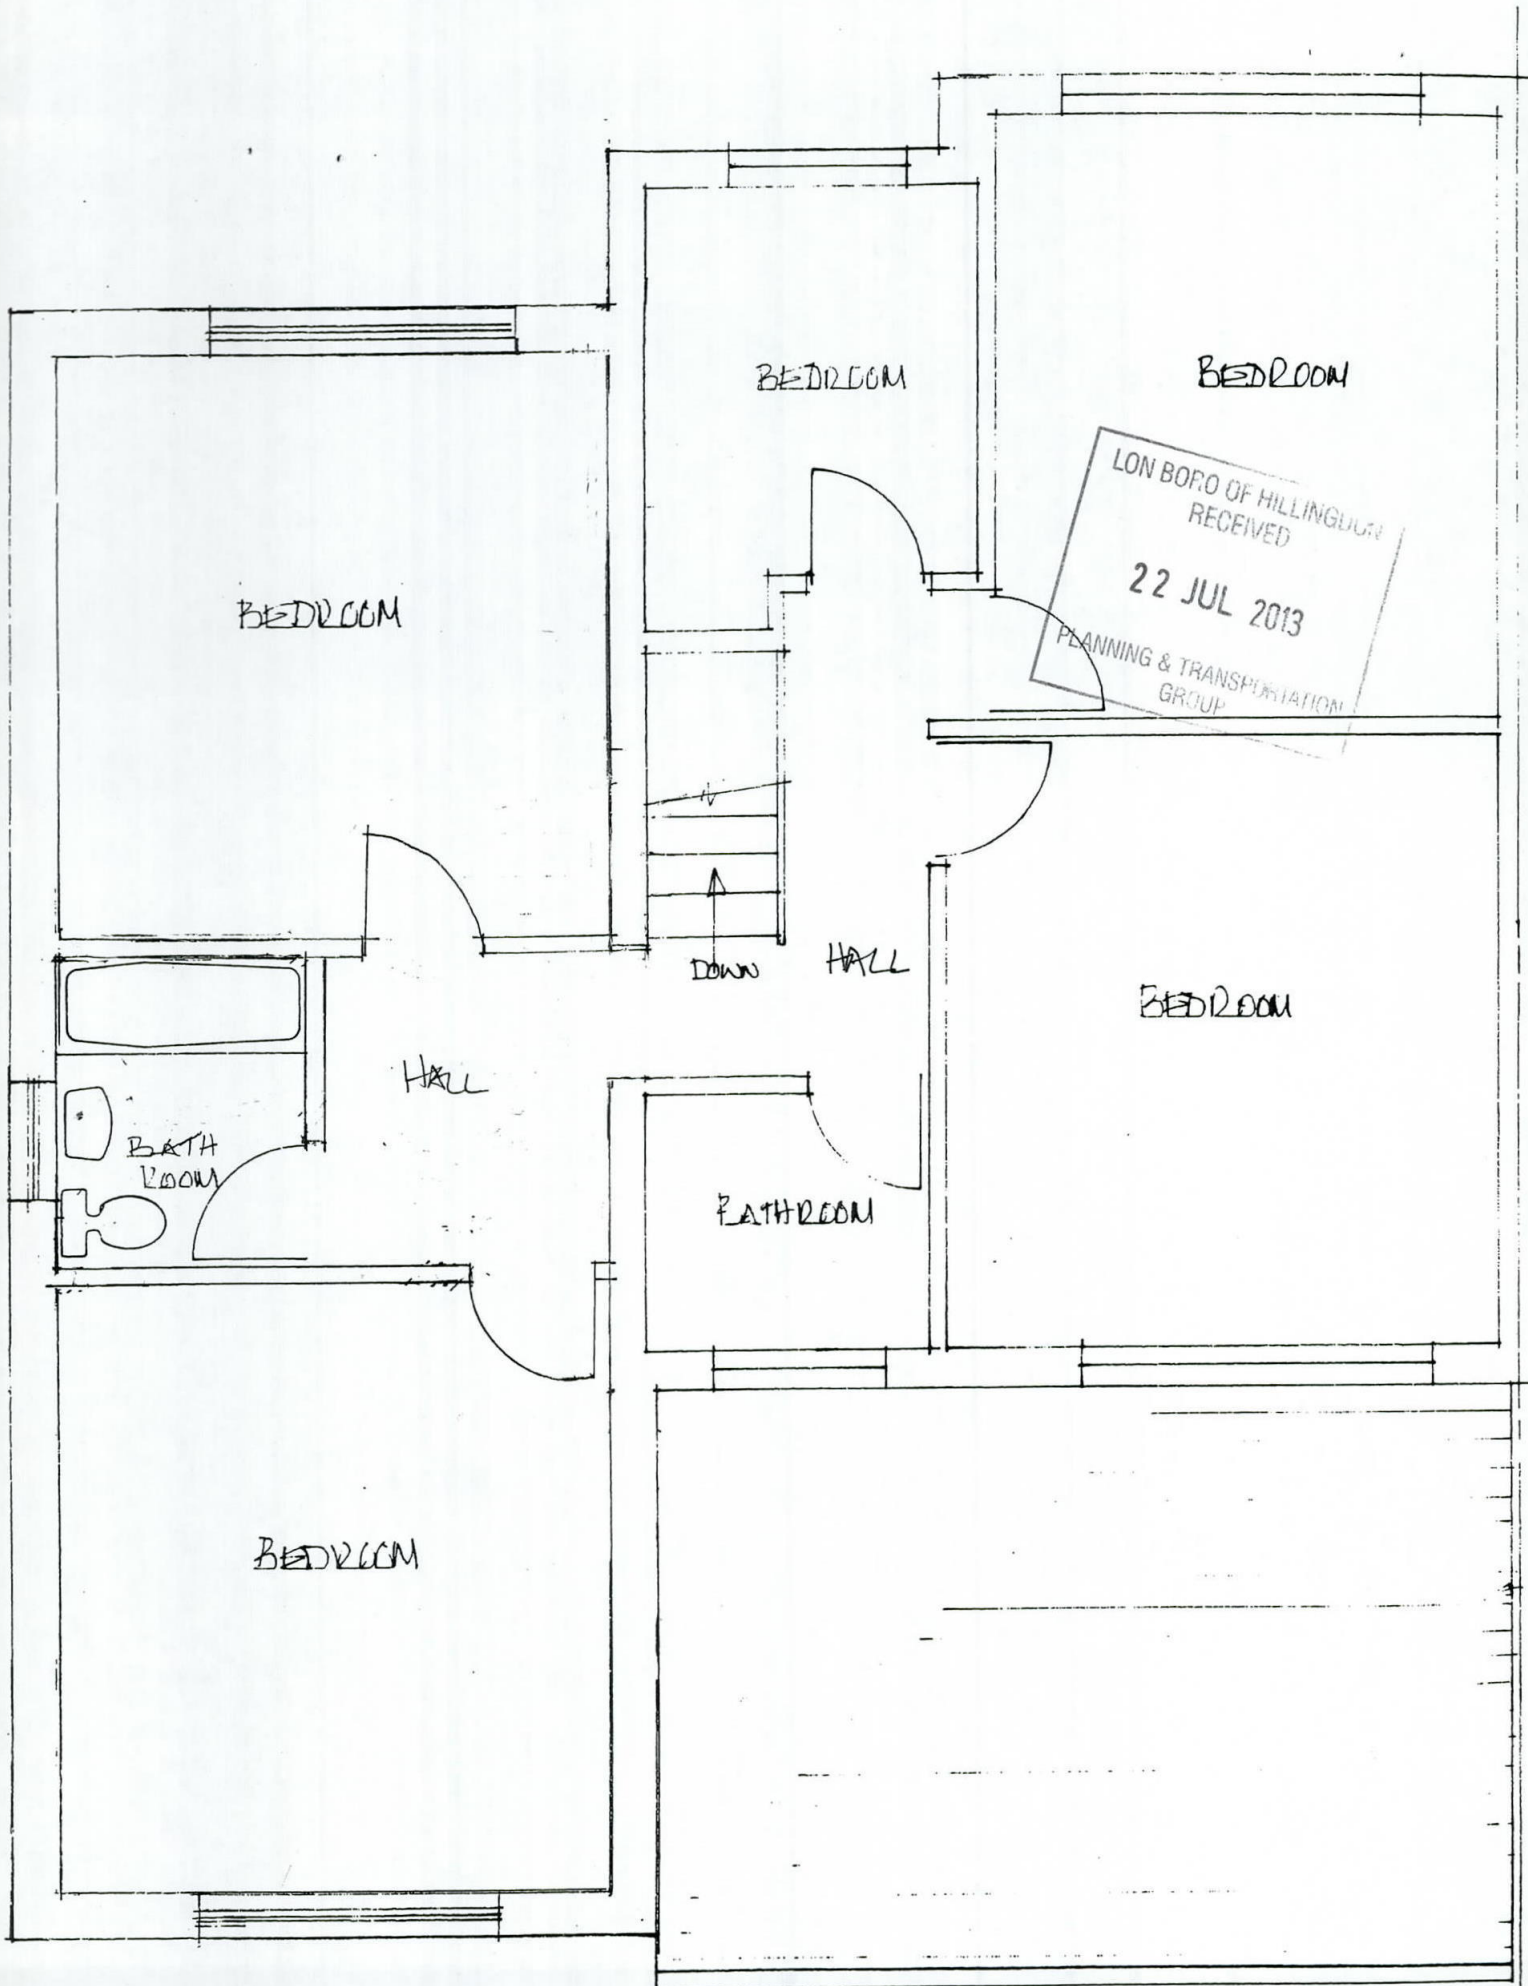

EXISTING FIRST FLOOR PLAN (1:50)
20, SWINDON CRESCENT, HAYES.
0 1 2 3 4 5 (1:50) SCALE BAR.