



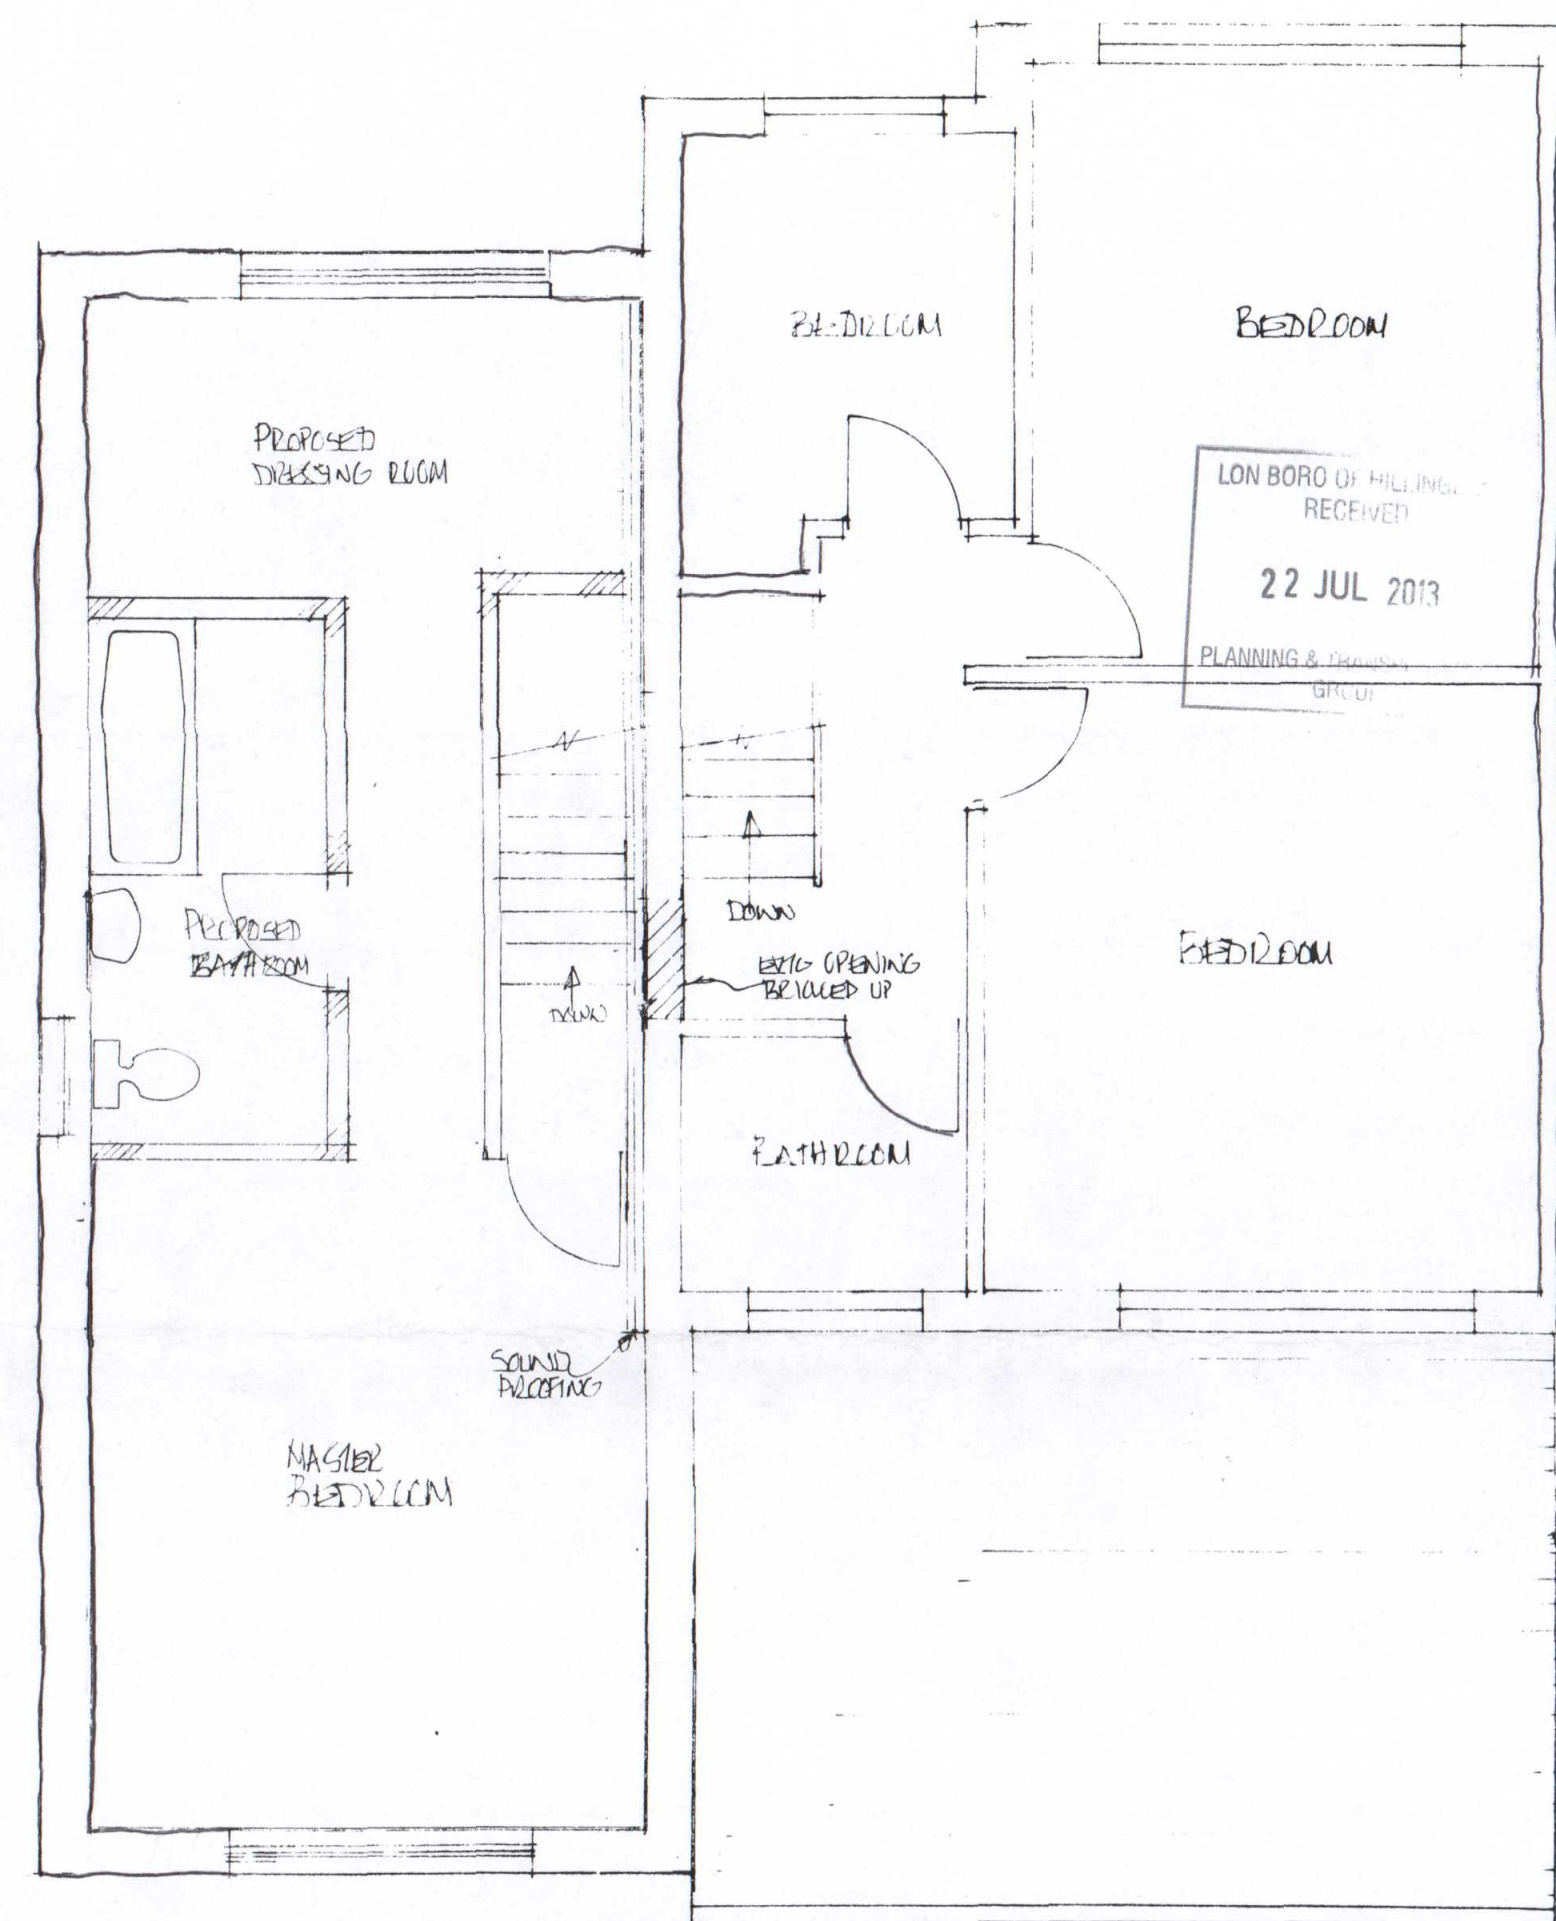

PROPOSED CONVERSION
OF SIDE EXTENSION
INTO A NEW DWELLING
@:-

20 SNOWDON CRES,
WALSLEY, CB3 12J
SCALE:- 1/50 4/1/00
DUG NO:- PER/ 107
REVISIONS:- APR/13
JUN/13

LON BORO OF HILLINGDON
RECEIVED
22 JUL 2013
PLANNING & RESEARCH
GROUP

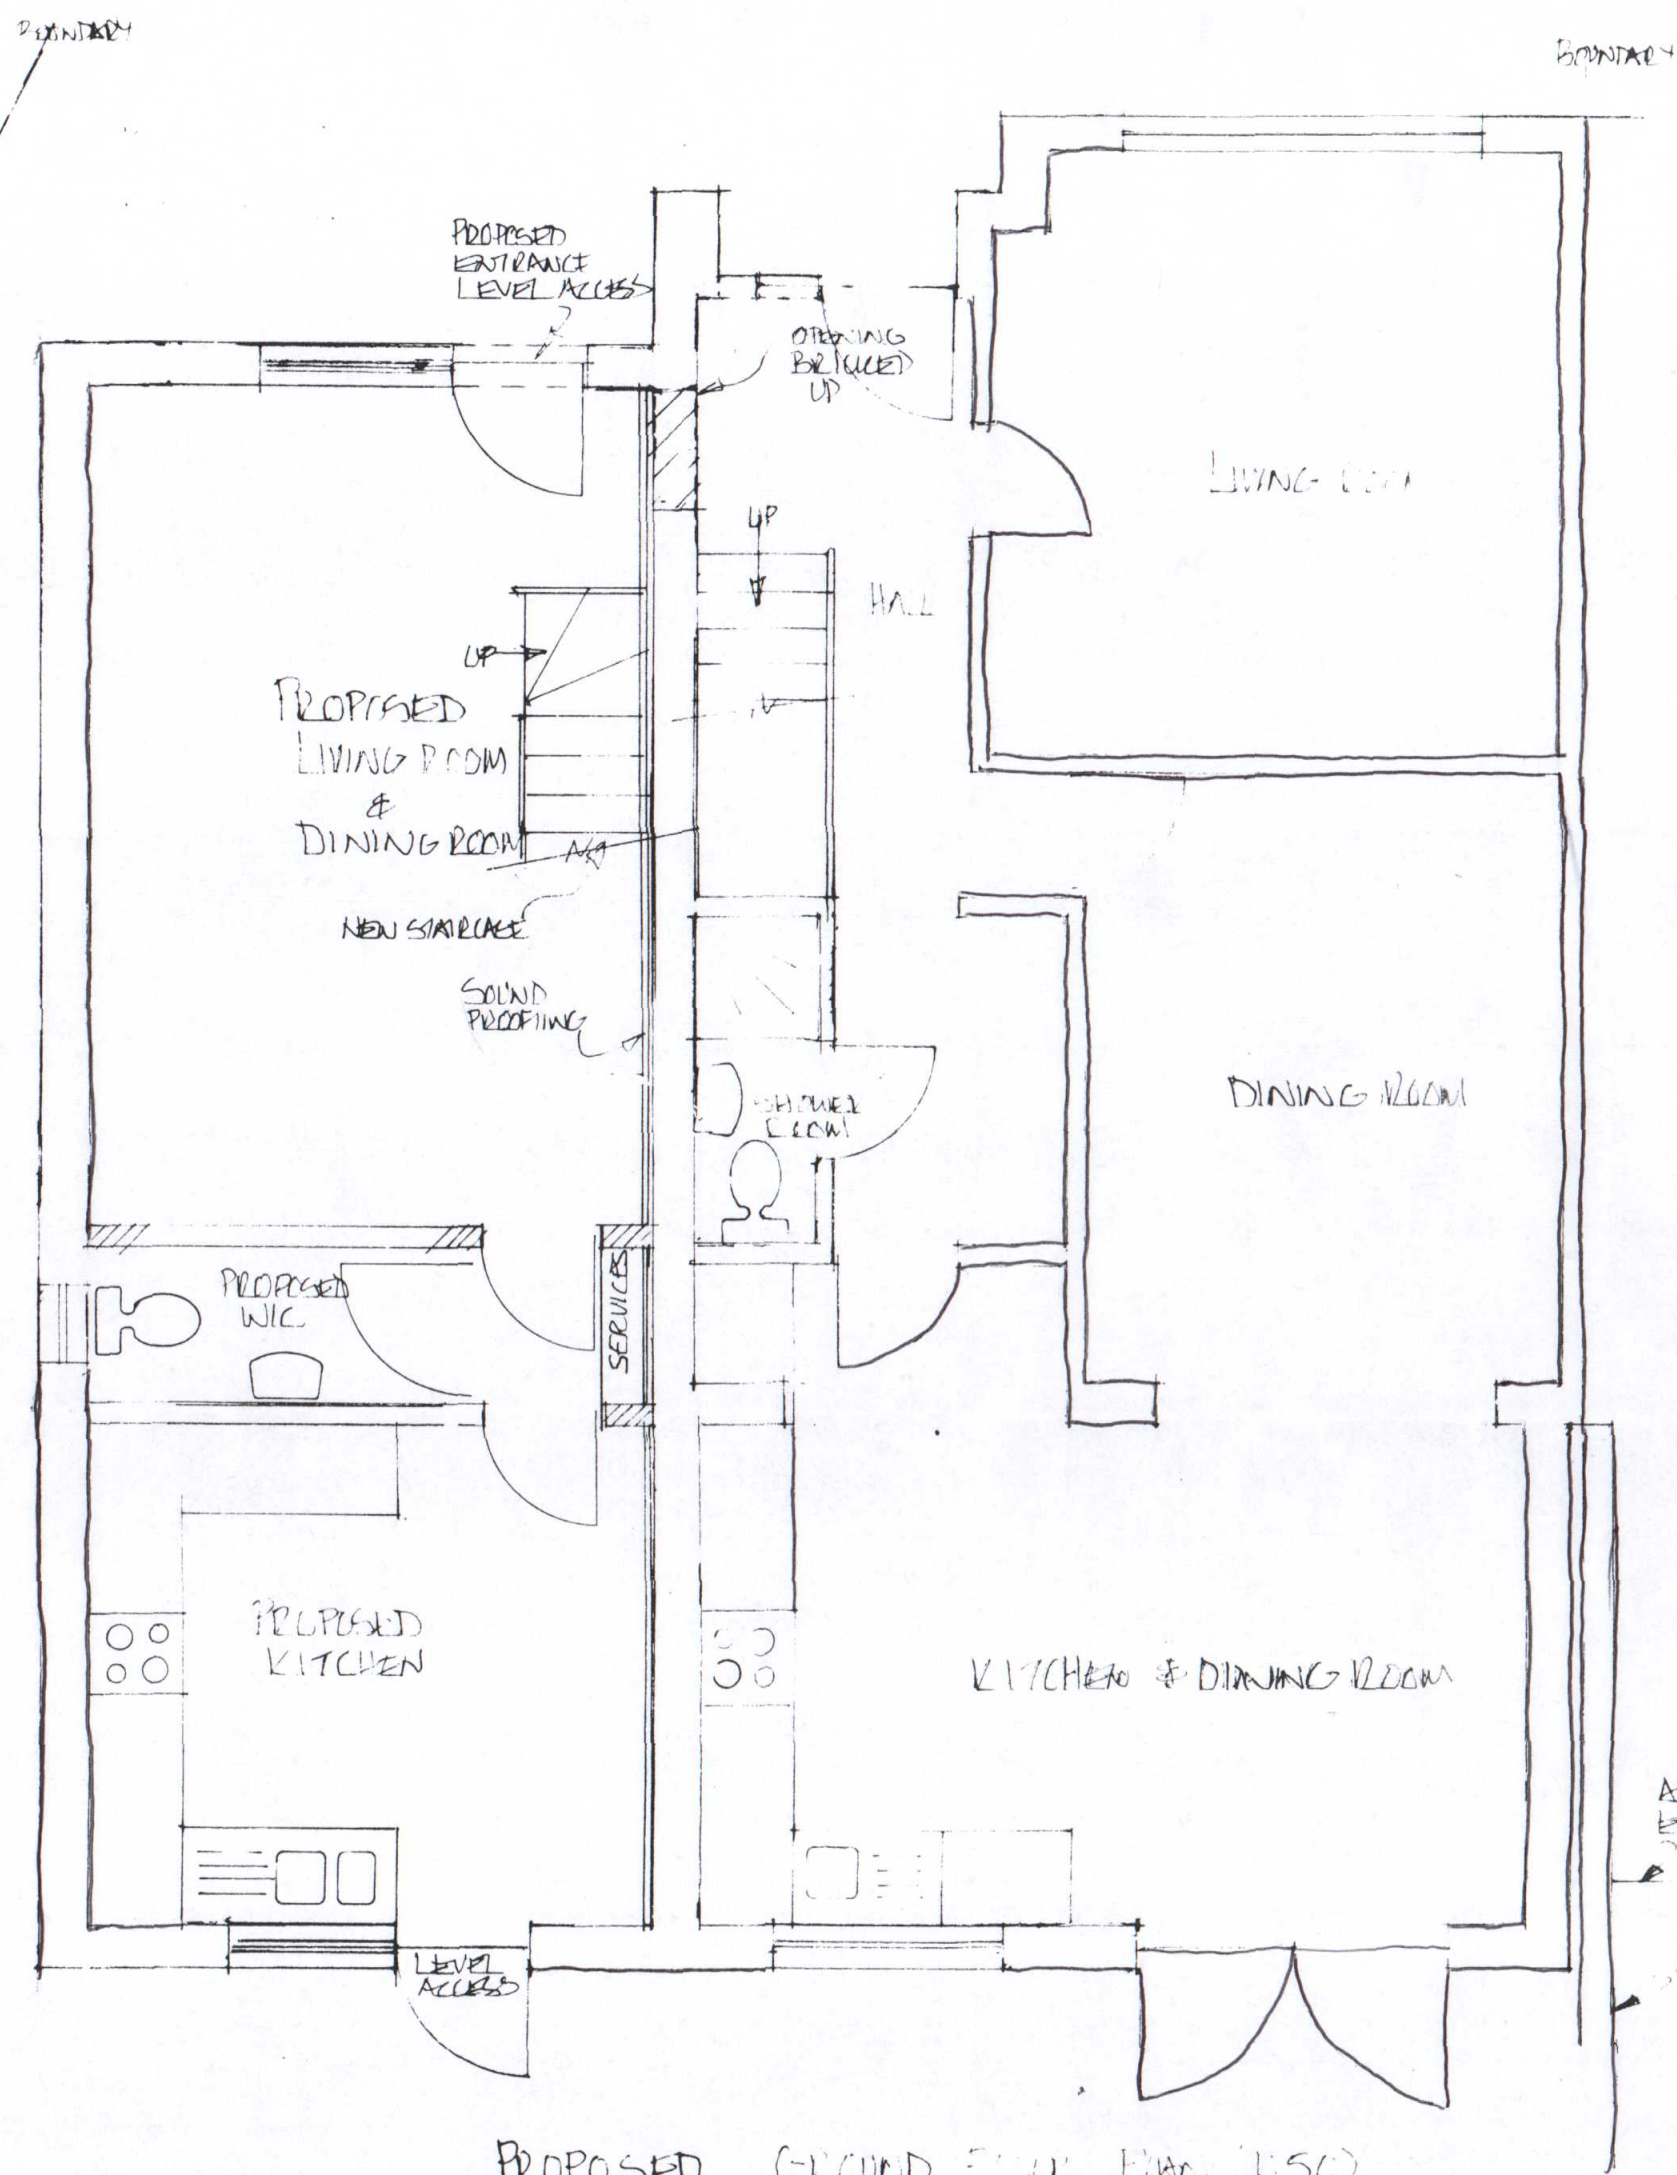