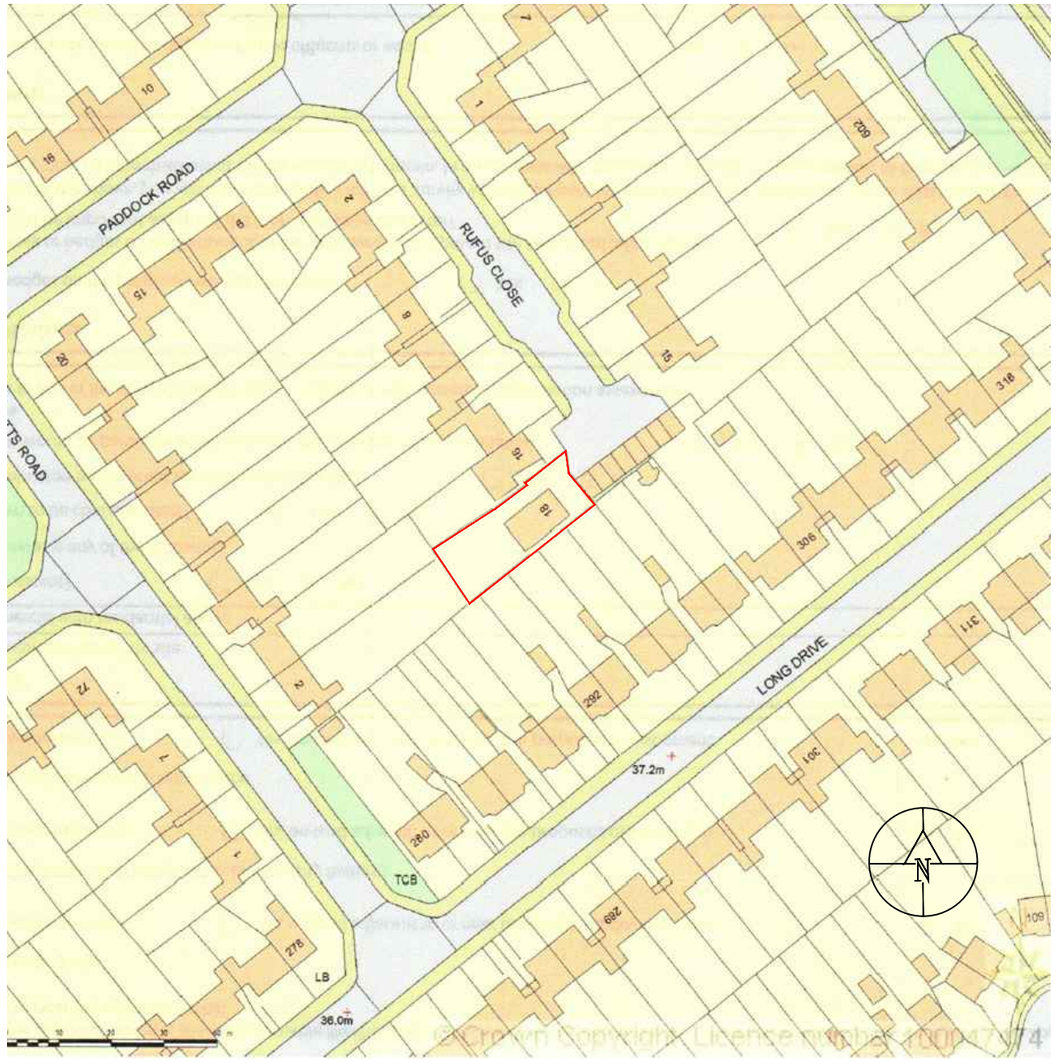

01 - OS MAP SCALE 1:1250

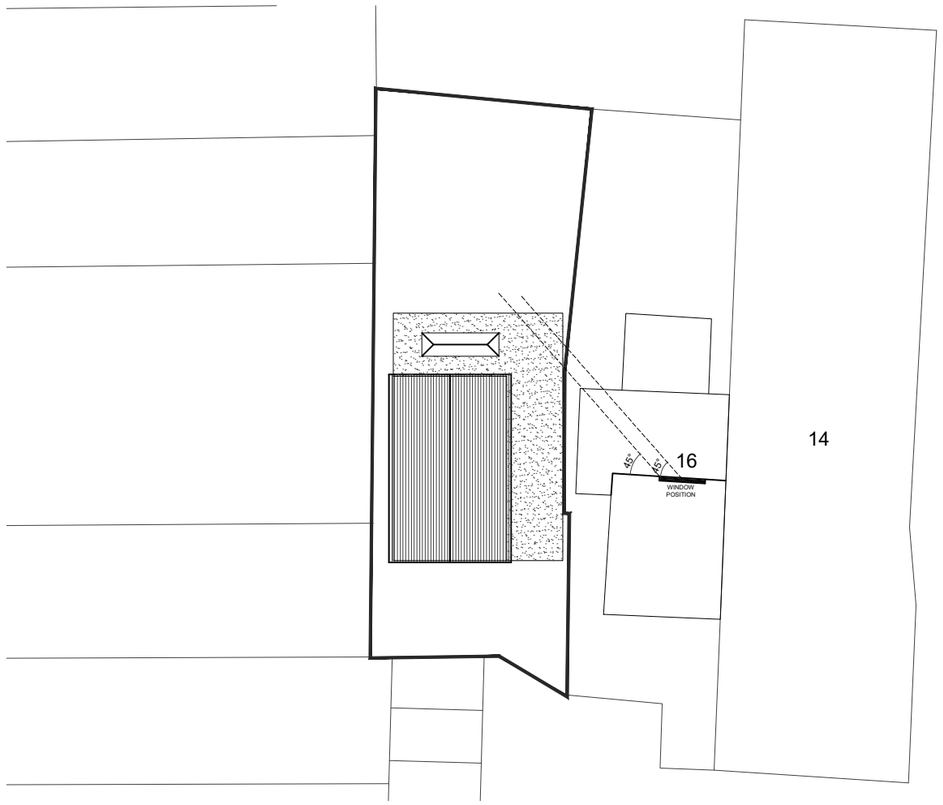

02 - EXISTING BLOCK PLAN SCALE 1:350

03 - PROPOSED BLOCK PLAN SCALE 1:350

NOTES

Dimensions are not to be scaled from this drawing.

REVISIONS

NO.	DESCRIPTION	DATE	BY

DESIGN ENDEAVOURS
31 LYNCROFT GARDENS, HOUNSLOW LONDON, TW3 2QT
M: 07869580774, 07883602259
E: design.endeavour@gmail.com

Project: 18 RUFUS CLOSE, RUISLIP
LONDON , HA4 0QU

Title: OS MAP & BLOCK PLANS

Scale	Drawn	Approved	Date
as shown@A3	MU/TA		MAY 22
Job No. DE-774	Drawing No. P- 18RC-01		Rev.