

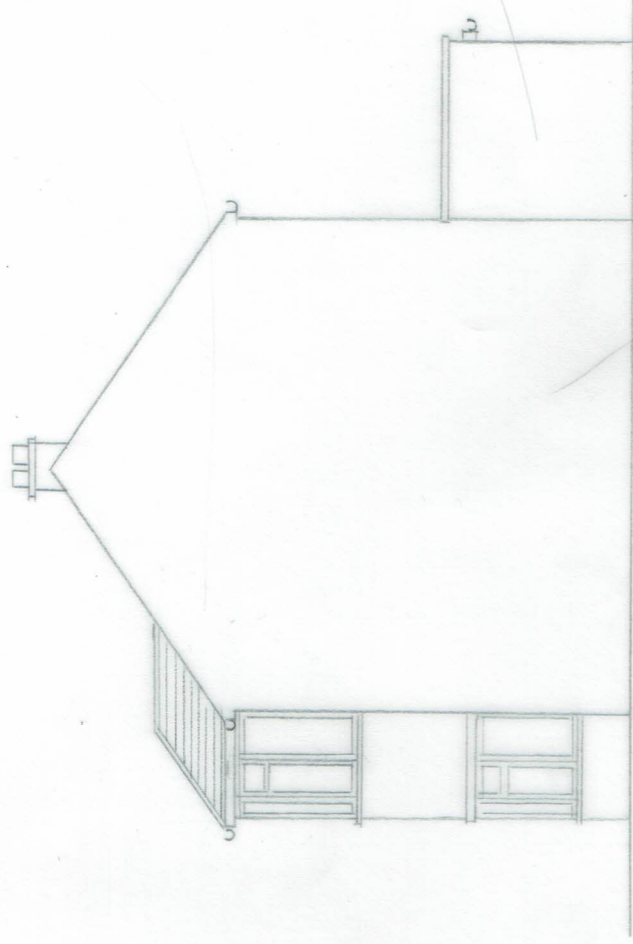


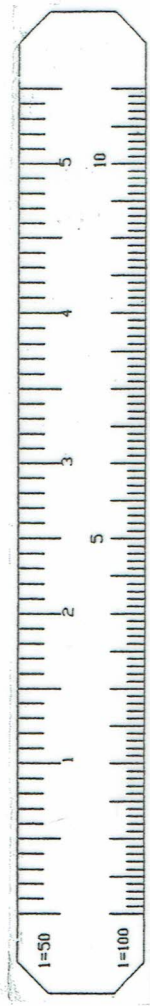

EXISTING SIDE ELEVATION (2)

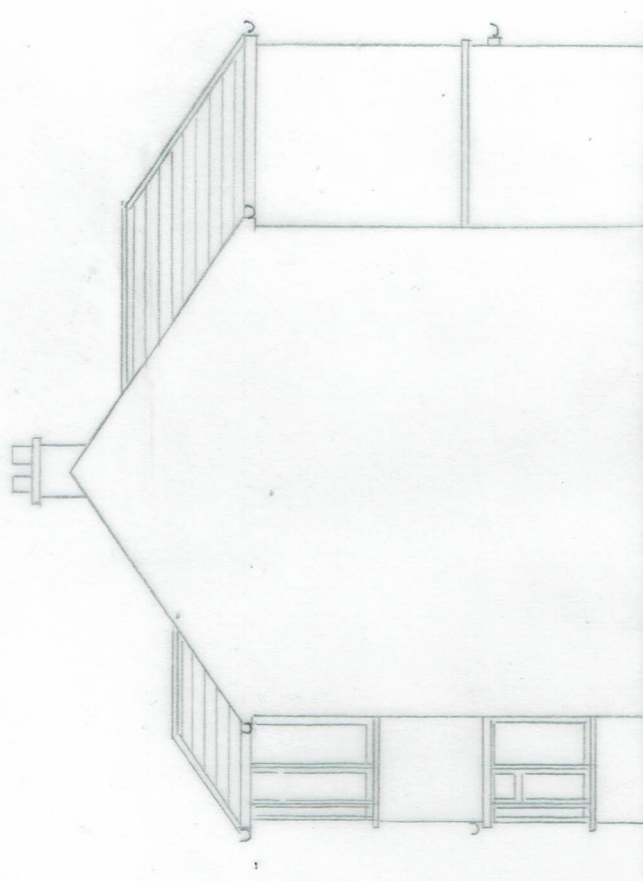

PROPOSED SIDE ELEVATION (2)

A	12.5.15	ROOF LINE AMENDED
Rev:	Date:	Details:
Drawing Status:		
FOR PLANNING APPROVAL		
© This drawing is the property and copyright of H Plans Ltd. and shall not, without written consent, be copied, reproduced or communicated to a third party.		

H Plans Limited

Telephone Number: 07887 - 606742
 E-Mail Address: m_holdbrook66@hotmail.co.uk
 65 Warden Avenue, Rayners Lane, Harrow, Middlesex, HA2 9LL

Project:
 1 MOUNT PARK ROAD
 EASTCOTE, PINNER

Client:
 KAREN SPENCER

Drawing Title:
 SINGLE STOREY SIDE AND PART
 FIRST FLOOR REN. EXT.

ELEVATIONS (2)
 Scale: 1:100 Date: 12.05.15

Drawing No: 14/0017/08 Rev: A