
SIDE ELEVATION

SCALE 1:50

39 PIKESTONE CLOSE,
HAYES
MIDDLESEX,
UB4 9QT

10-05-2012

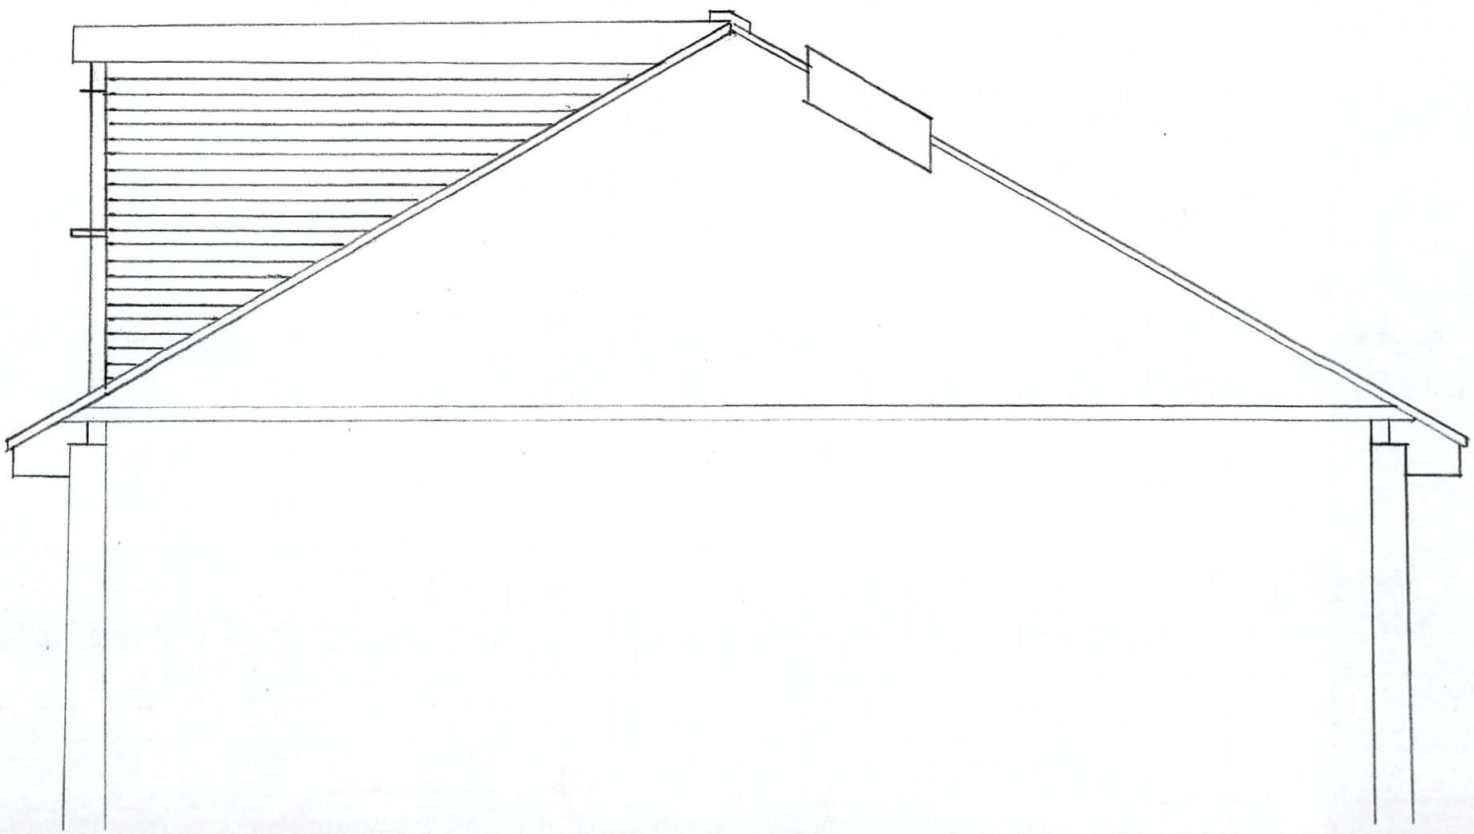

1:50

