
Proposed Side Elevation
Scale 1:50
Date 23/12/2012

39 Pikestone Close
Hayes
Middlesex
UB4 9QT

LON BORO OF HILLINGDON
RECEIVED
28 DEC 2012
PLANNING & TRANSPORTATION
GROUP

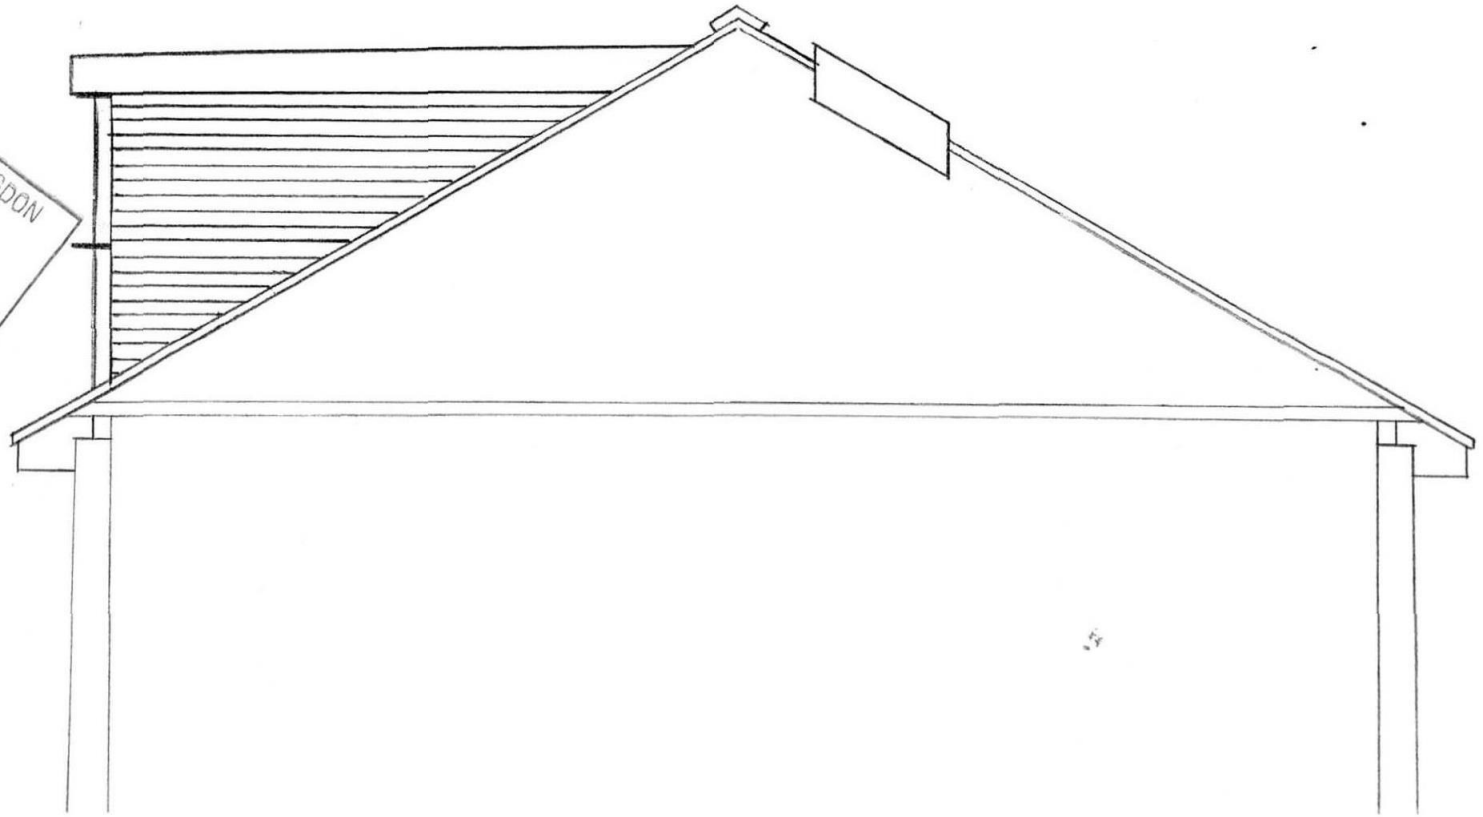

1:50

