

PROPOSED GROUND FLOOR

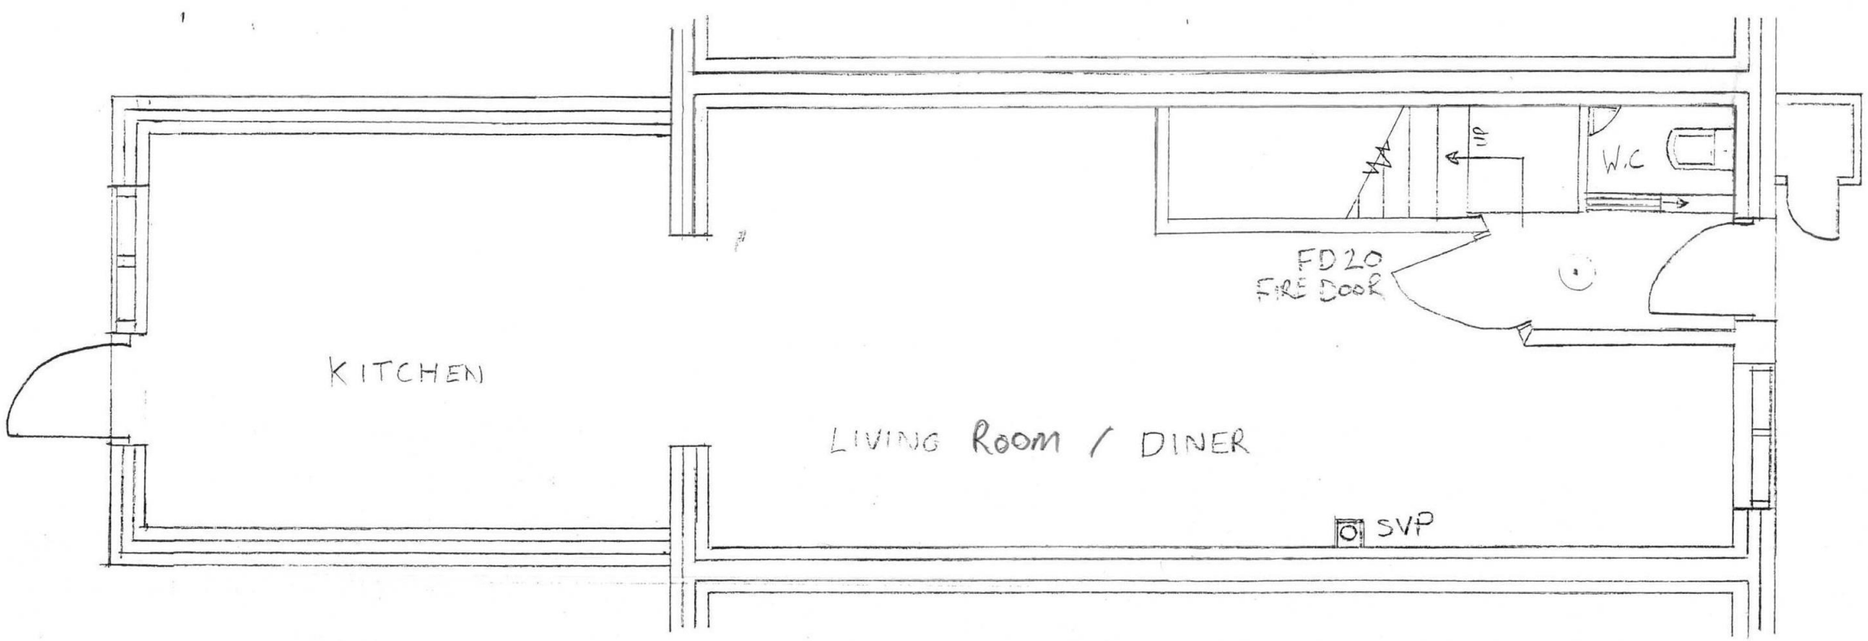

EXISTING GROUND FLOOR

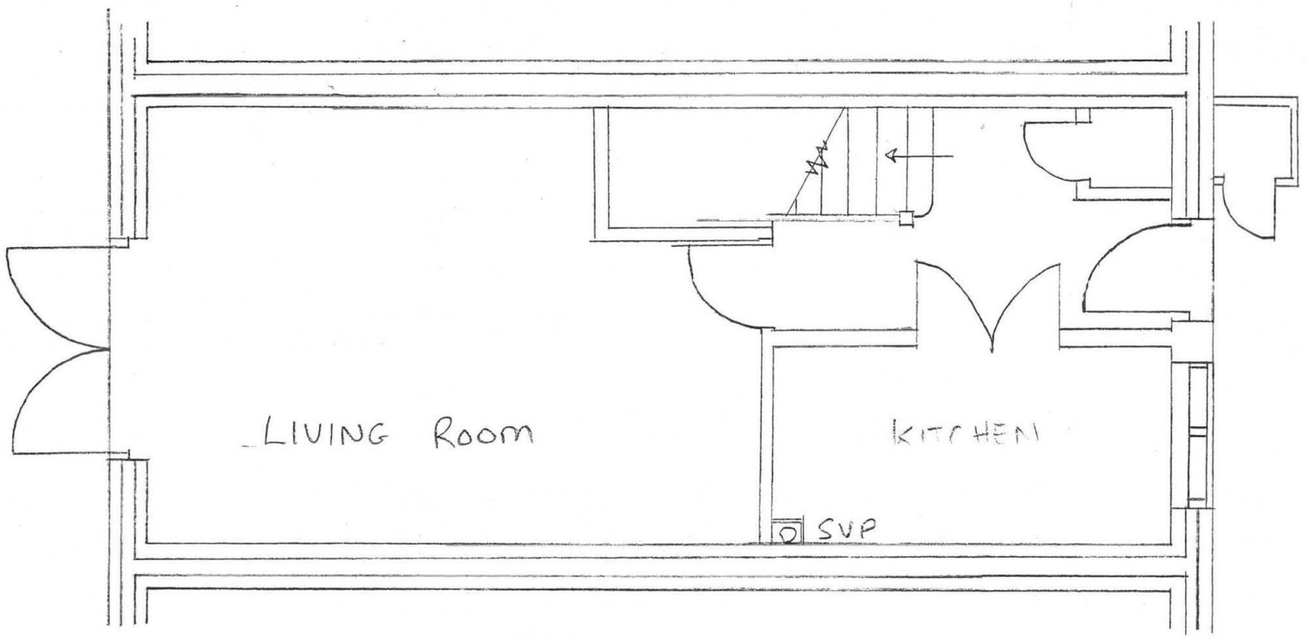

0 1 2 3 4 5
SCALE IN METERS 1:50 AT A3 PAPER SIZE

Steven Campos
39 Pikkestone Close
Hayes
Middlesex
UB4 9QT

Rear Extention
Scale 1:50
Date 22-09-2014
Drawing No. PIK-3
Rev. A