
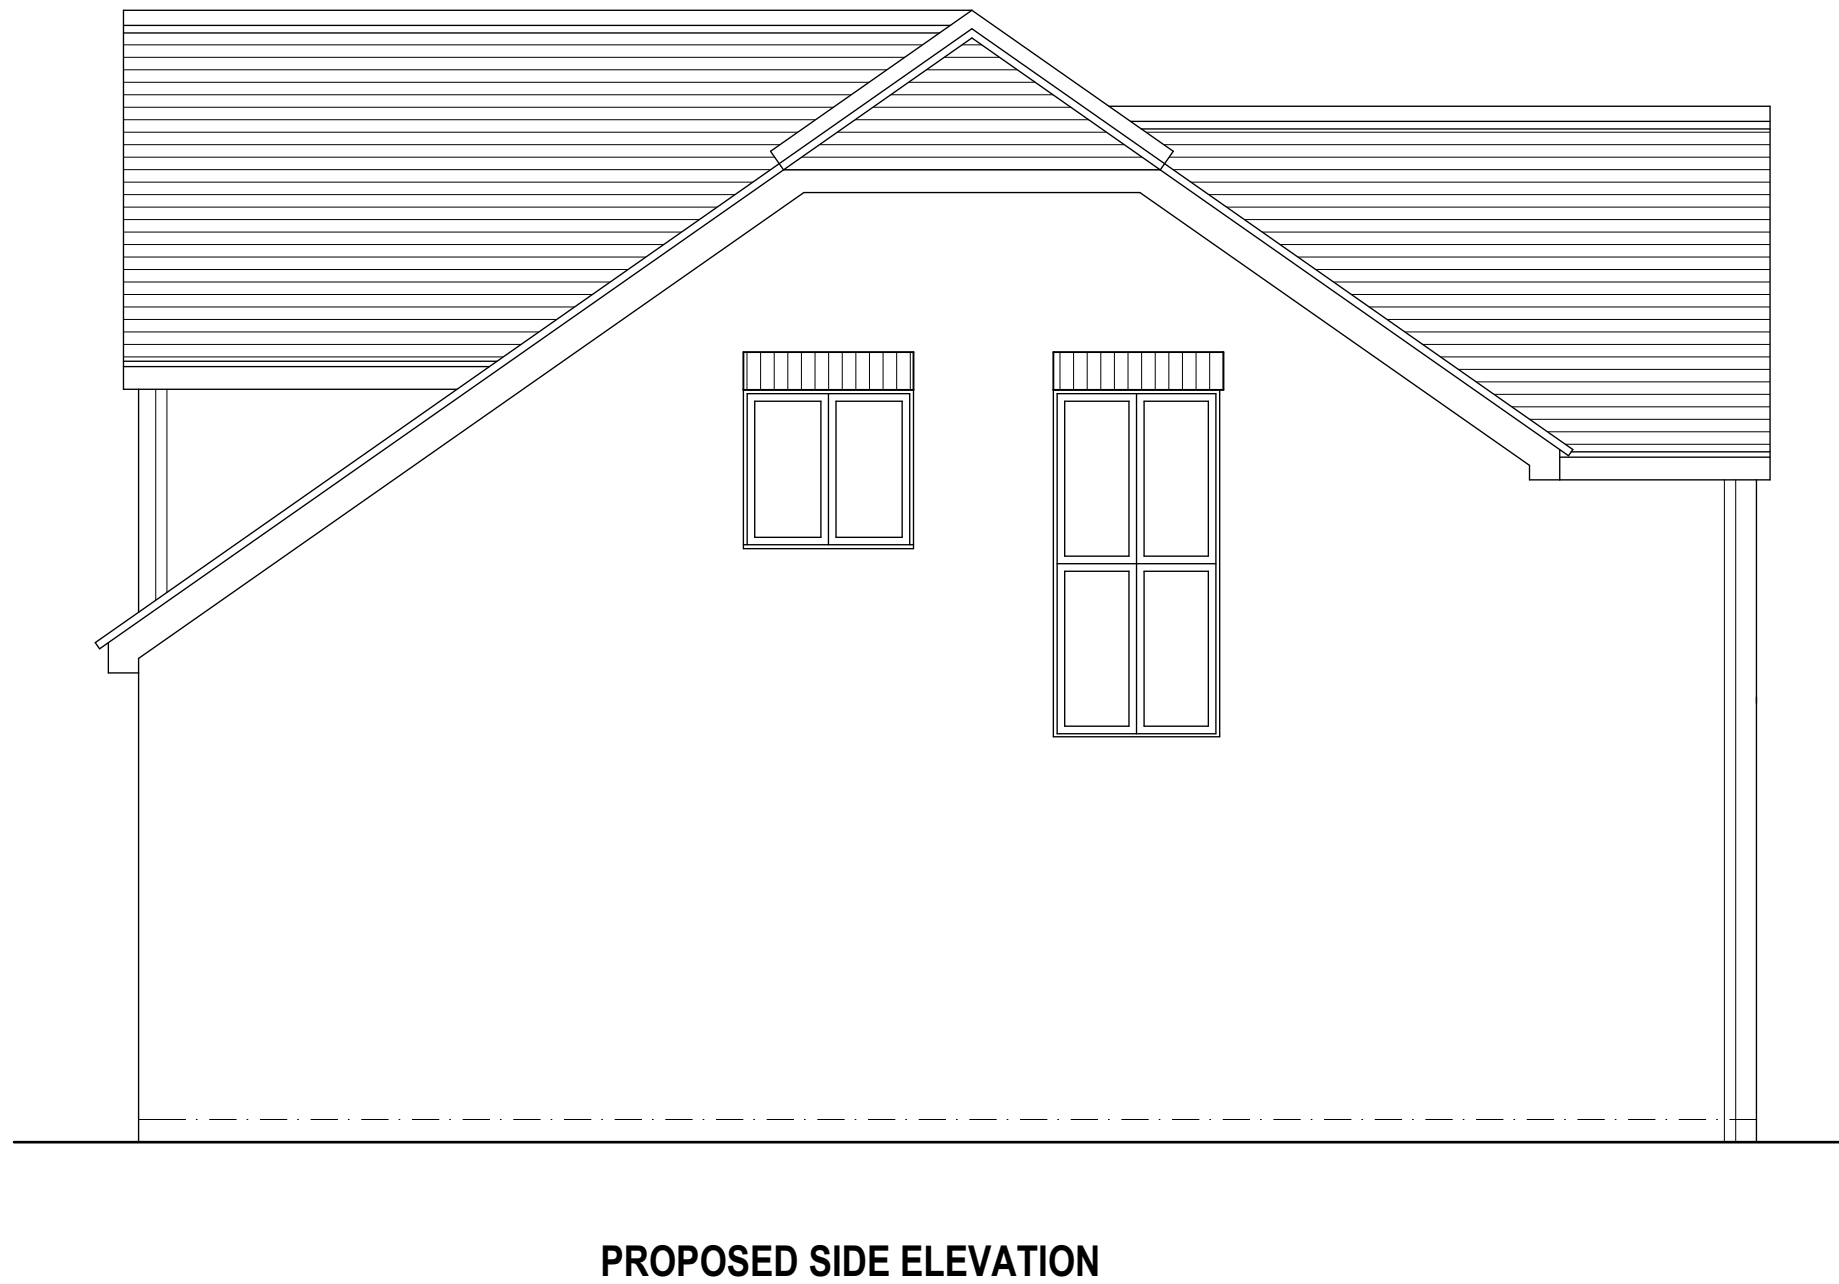
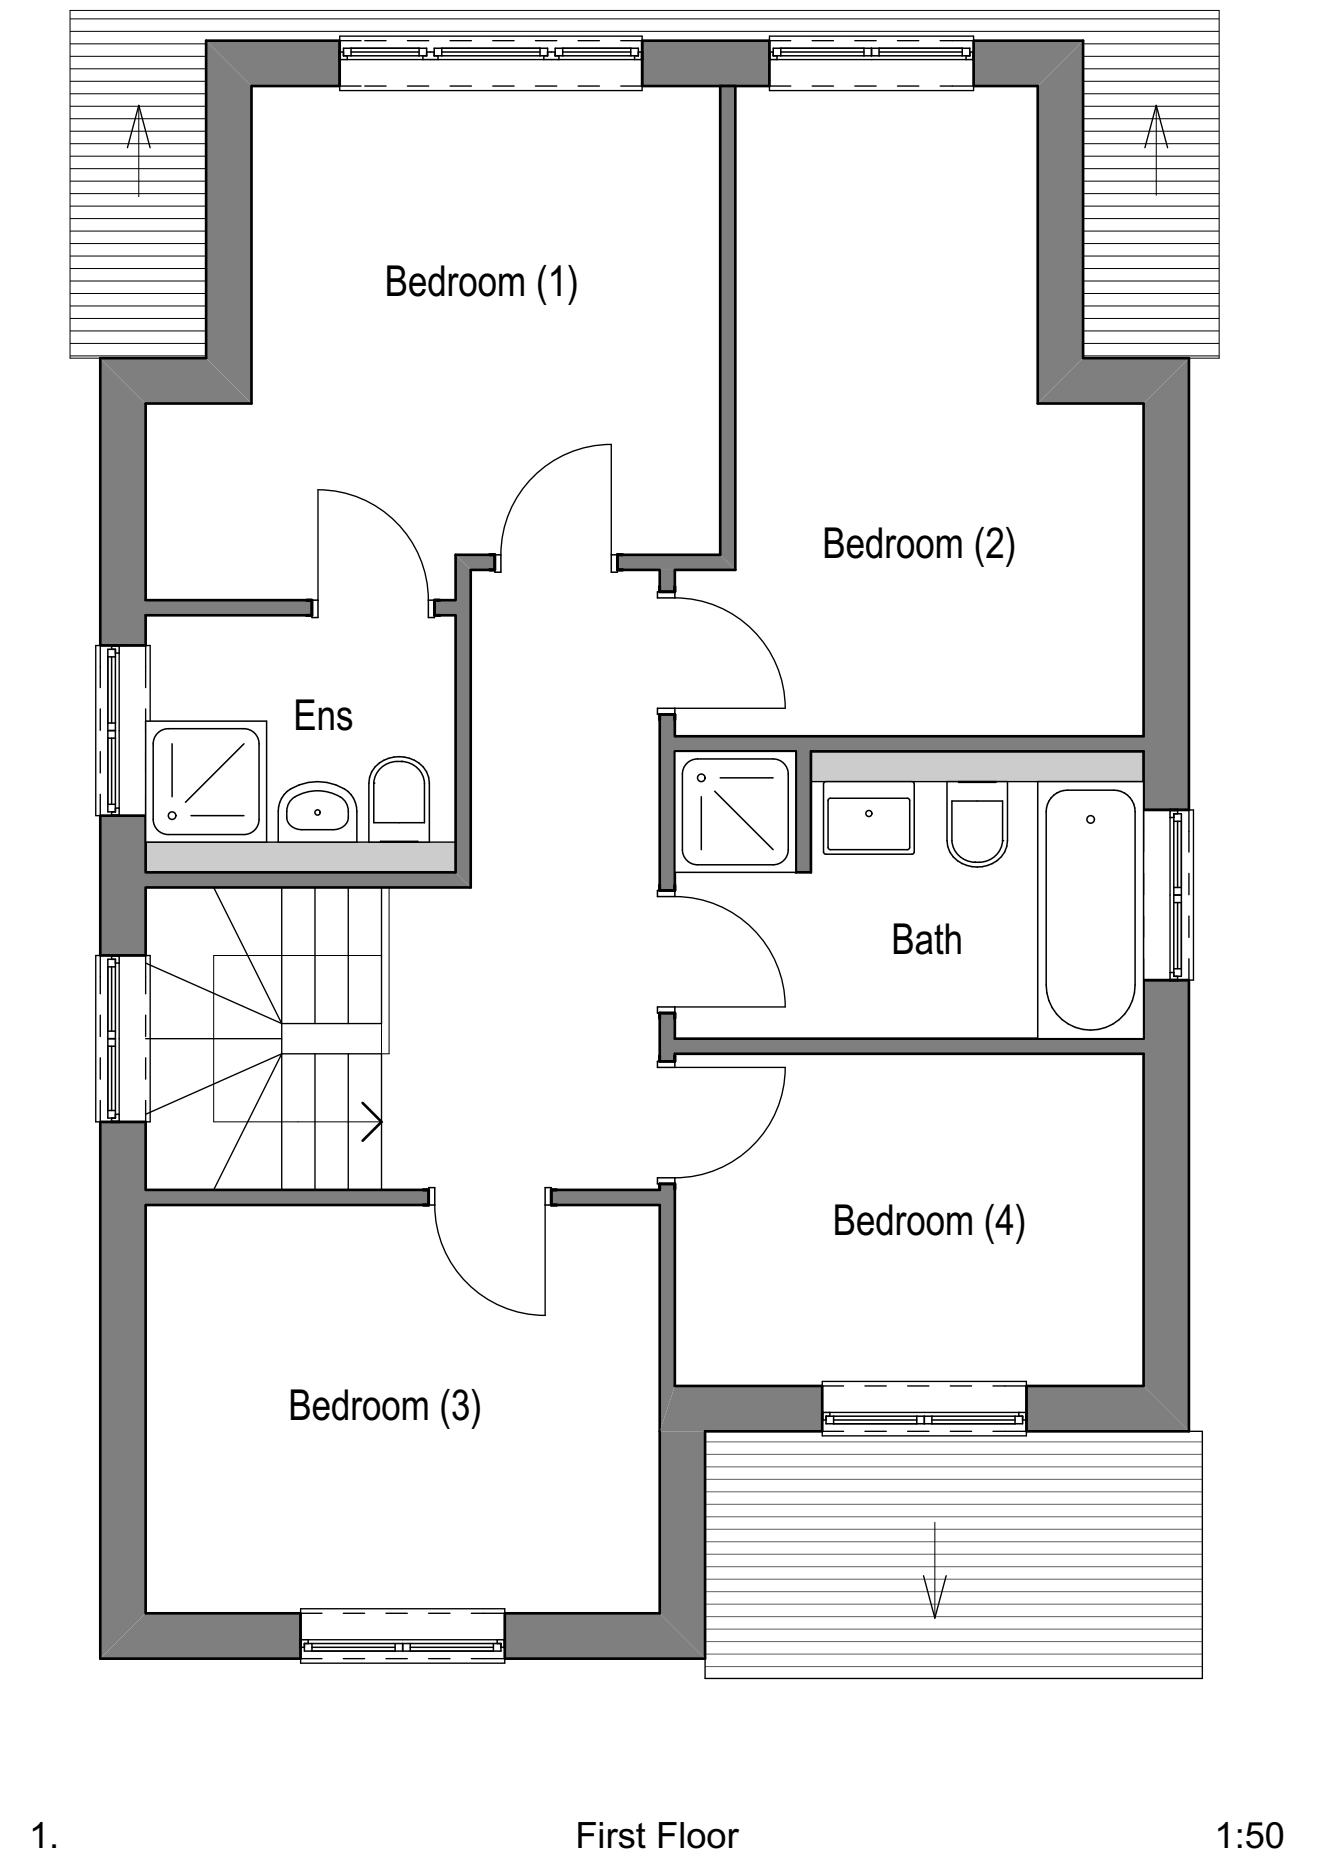
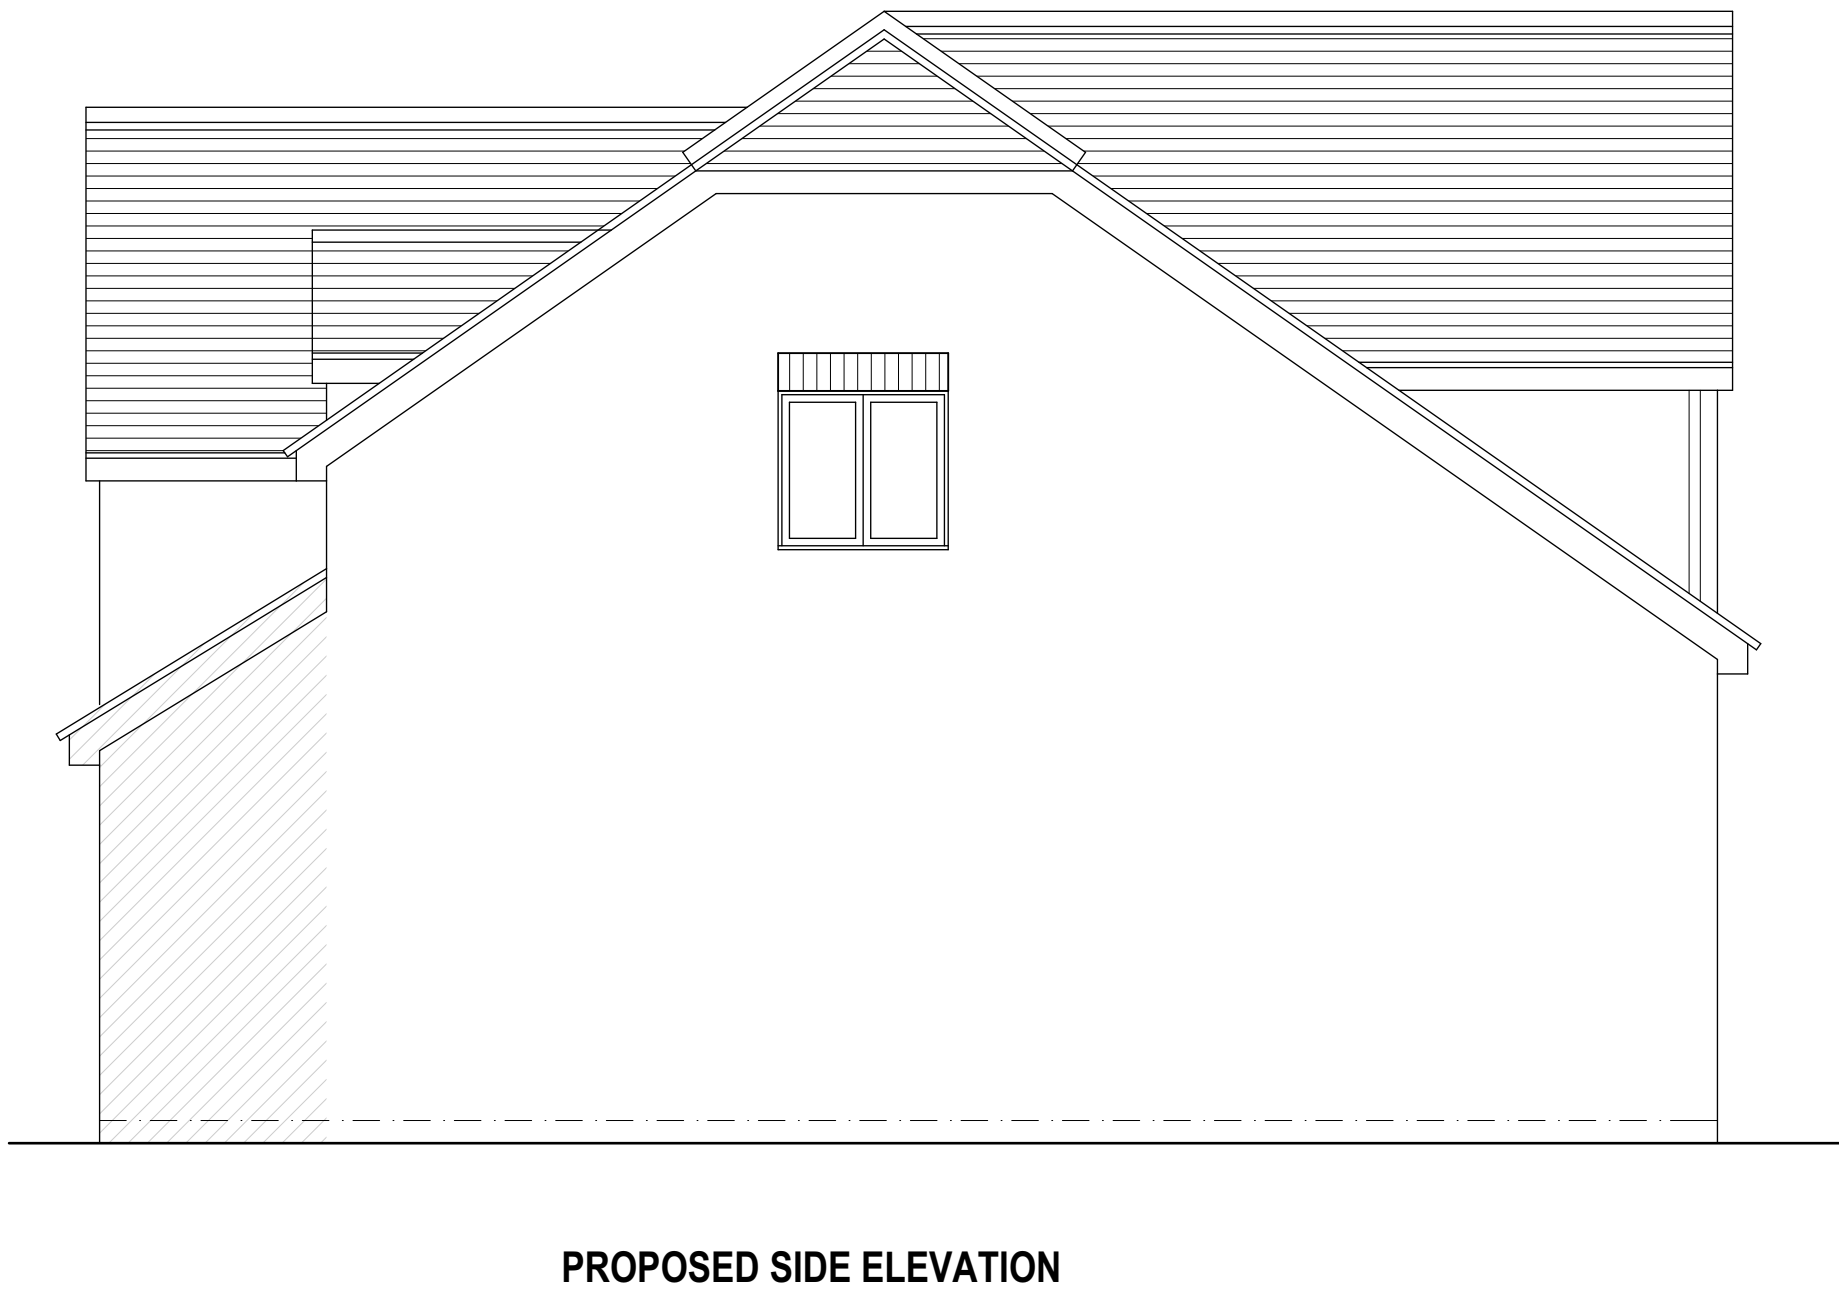


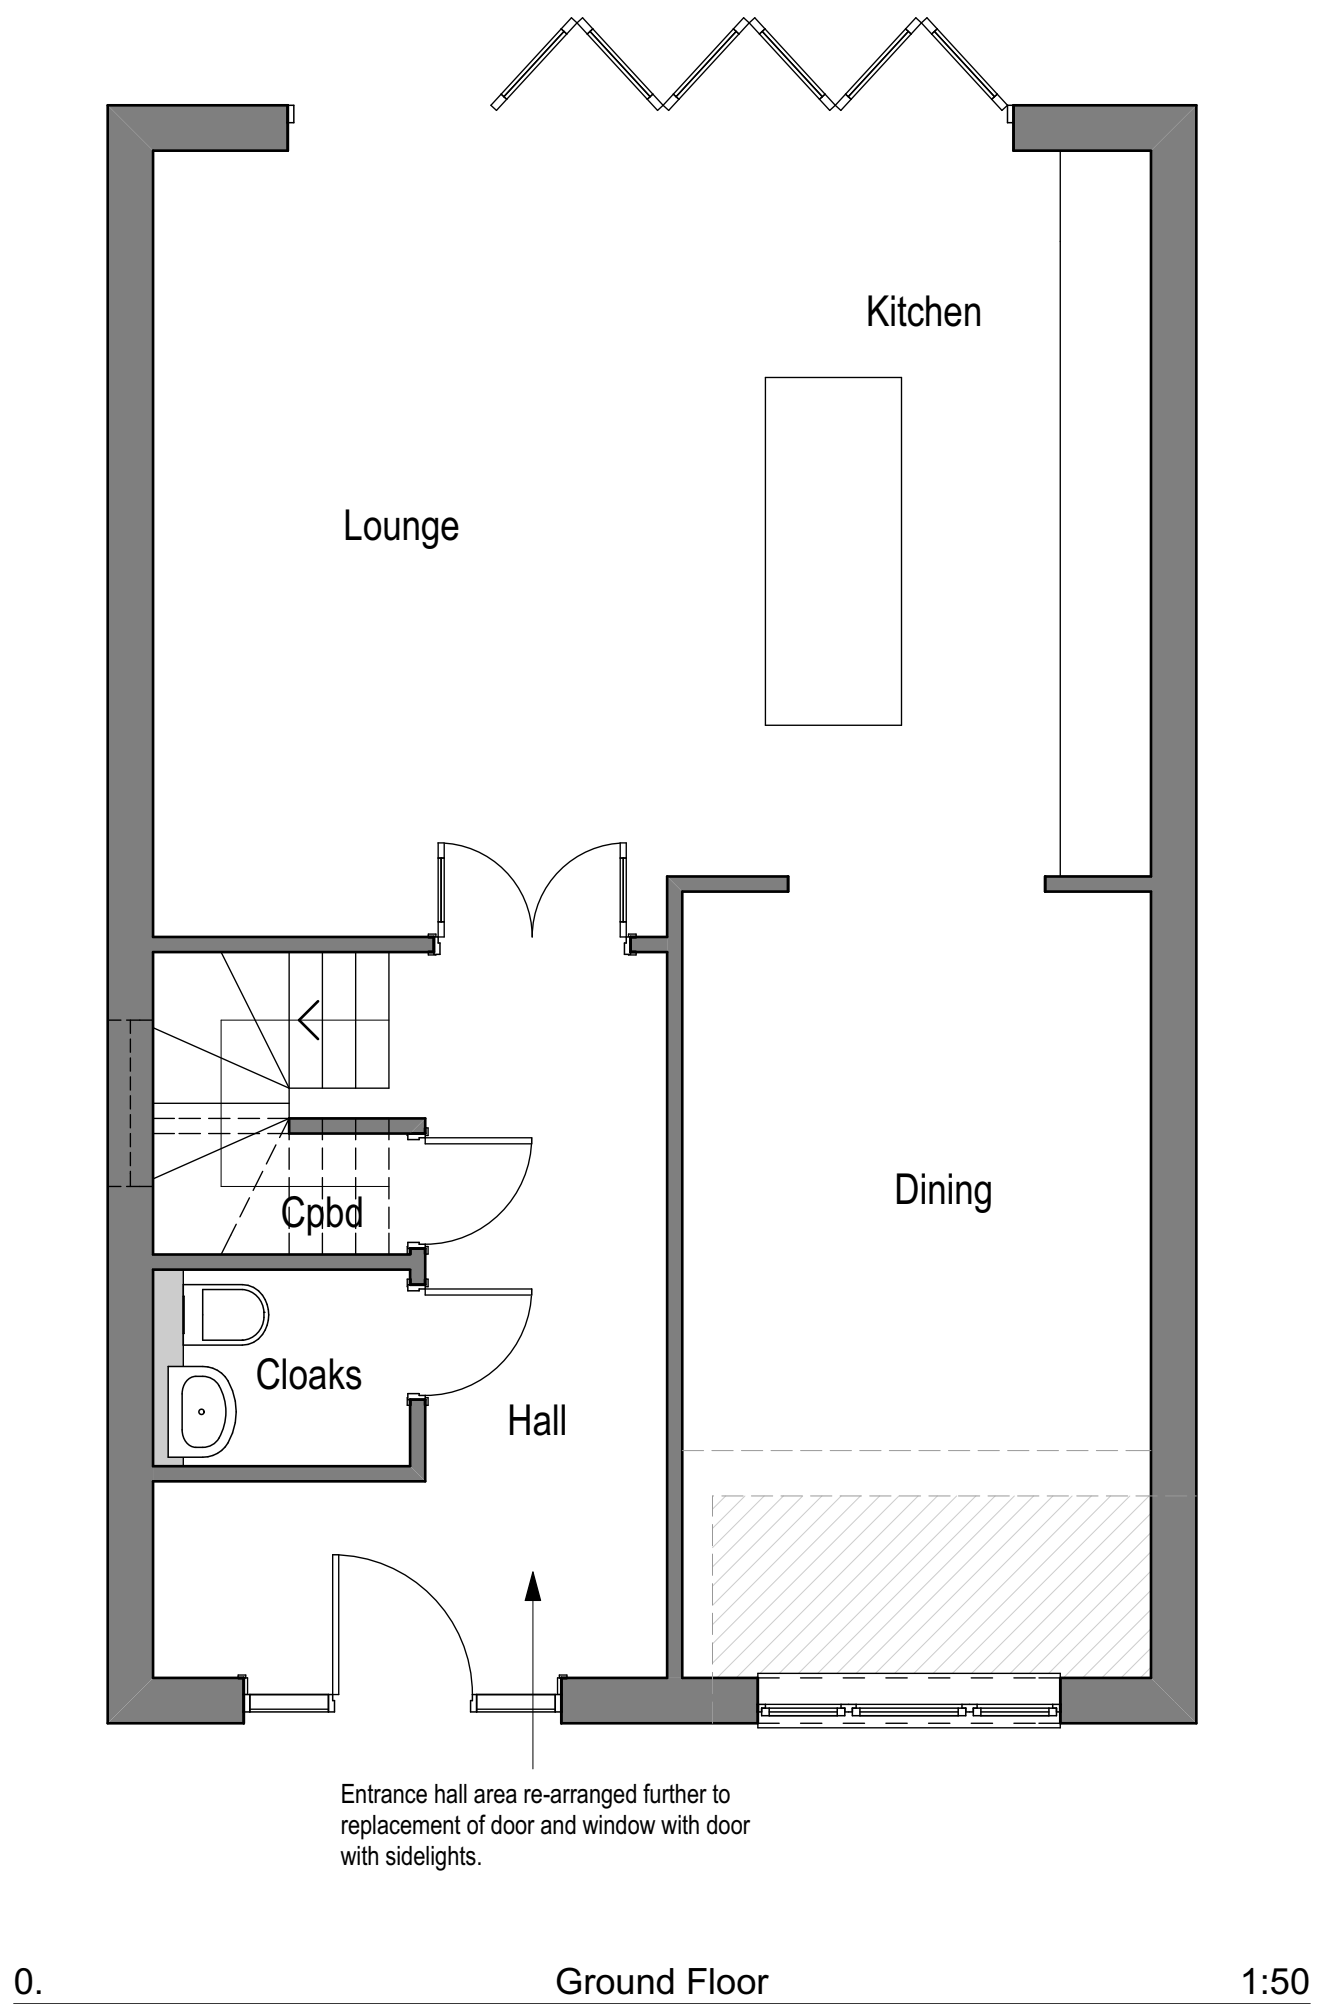

NOTE:
This drawing replaces drawings SB/001/16 rev. A and SB/003/16 rev. A on application 68573/APP/2017/3814

Rev	Date	Description	Dr'n	Ch'd
Drawing Status				
PLANNING				
Scale Bar				

The Old Registry, 20 Amersham Hill,
High Wycombe, Bucks, HP13 6NZ.
T: 01494 450427 F: 01494 465670
E: admin@haparchitects.co.uk
www.haparchitects.co.uk

Client Willowcroft Homes	
Project Plot 1, Rear of 33, Dawley Road, Hayes, UB3 1NX	
Drawing Title Plans and Elevations	
Scale 1:50	Date: 2018.11.21 Size A1 Drawn: JP Checked: AH
Job Ref - Drawing Number - Revision 2032- PL05	

DO NOT SCALE from this drawing for construction purposes. Use figure dimensions only. All dimensions and levels must be verified on site prior to commencement and any discrepancies notified. This drawing is to be used in conjunction with relevant approved drawings, details and specifications. Copyright of this drawing is the property of HAP Chartered Architects Ltd.

Chartered Practice