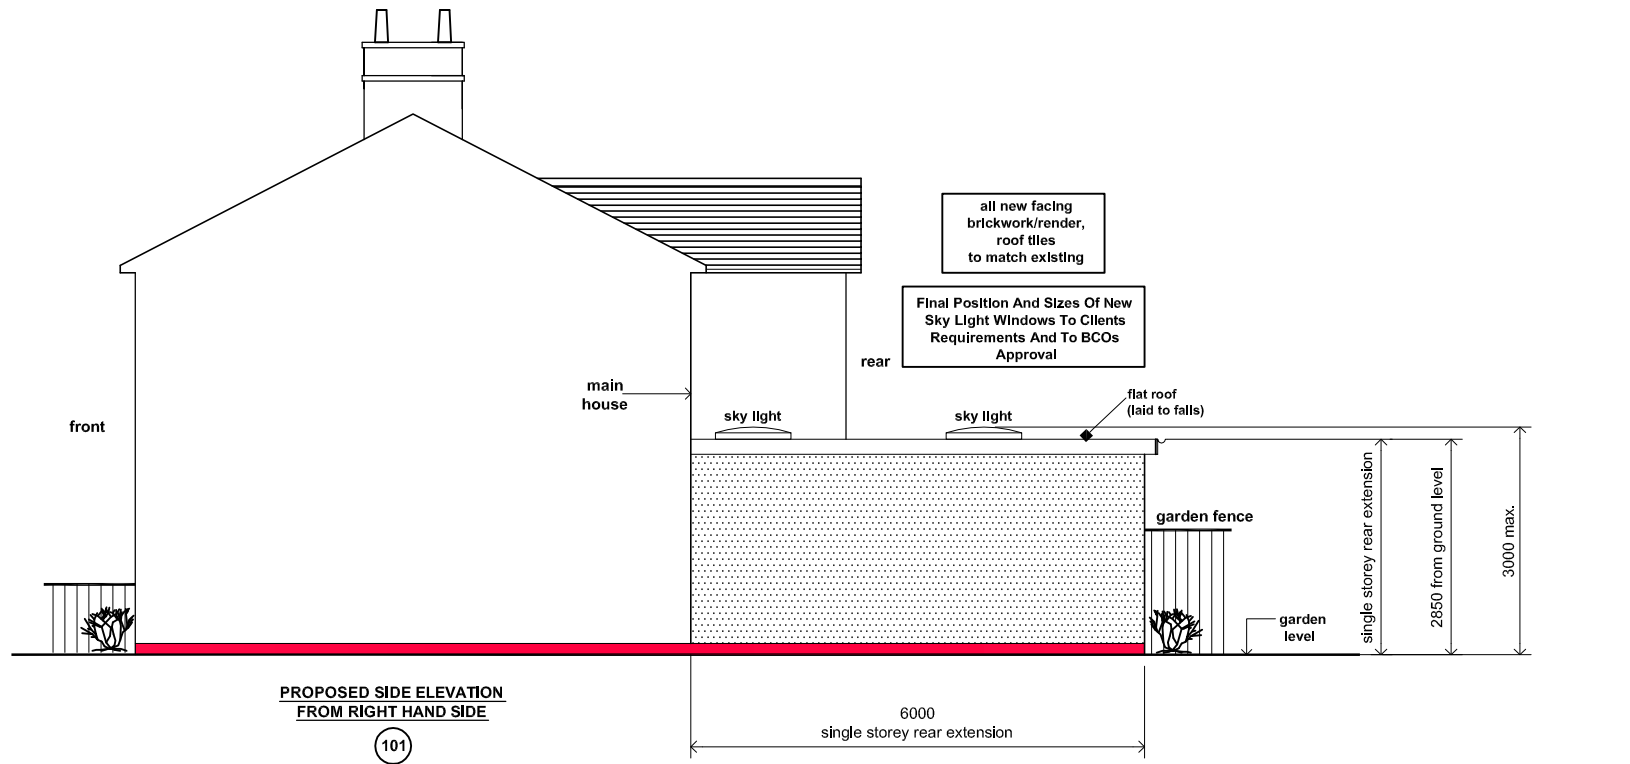
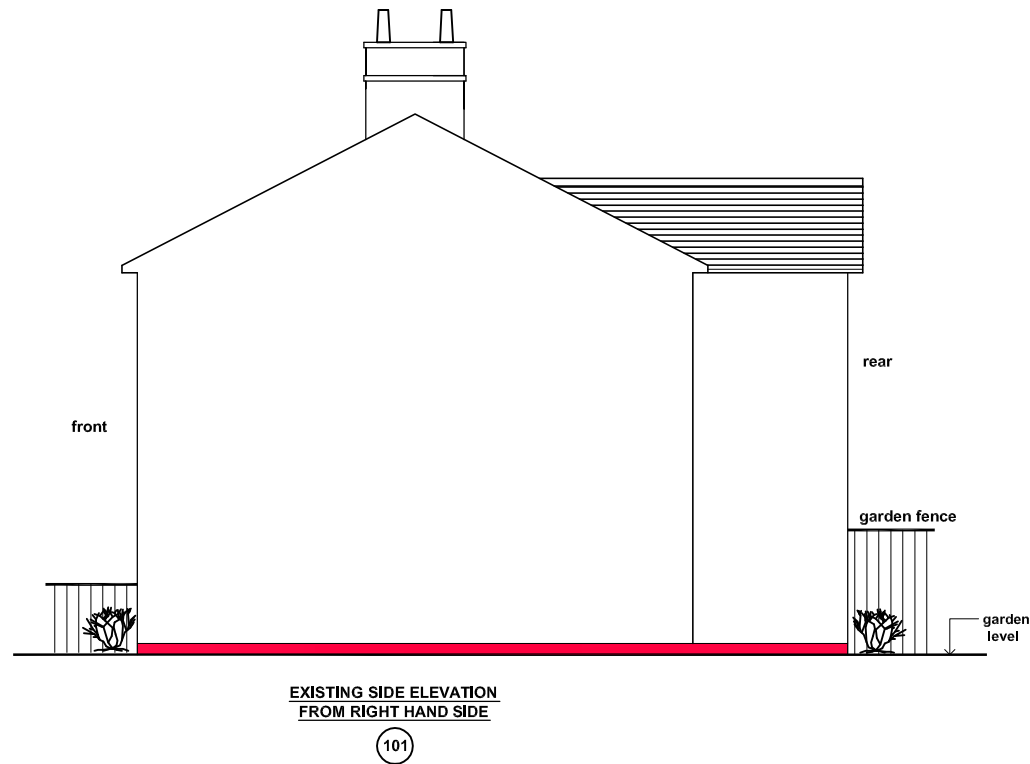
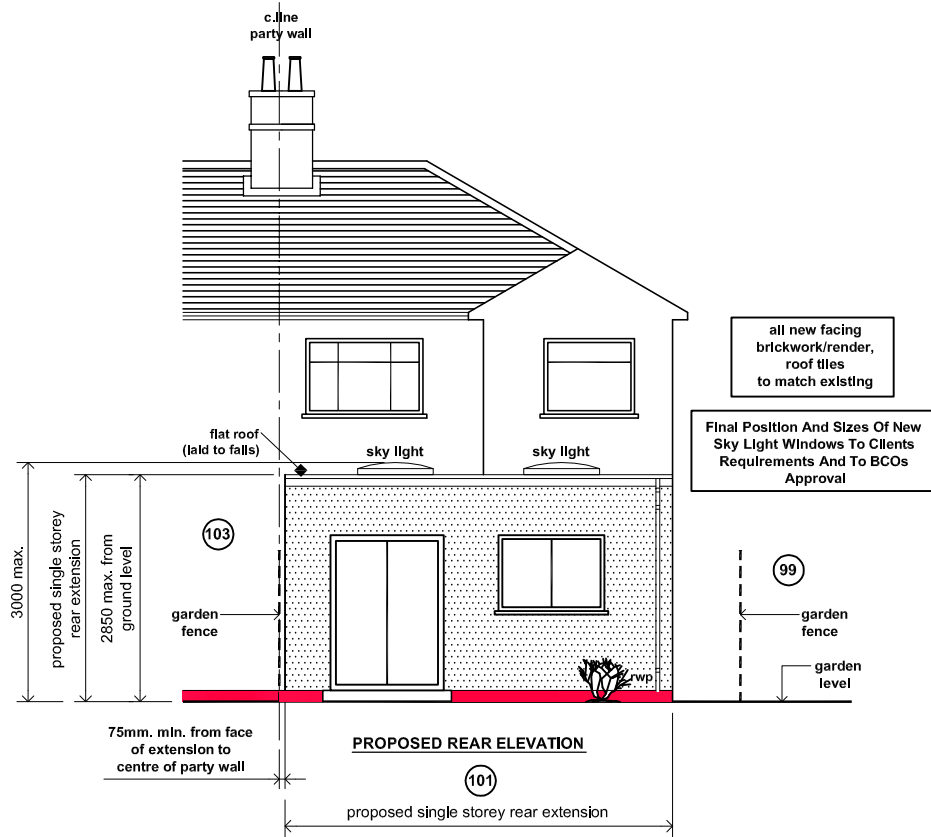
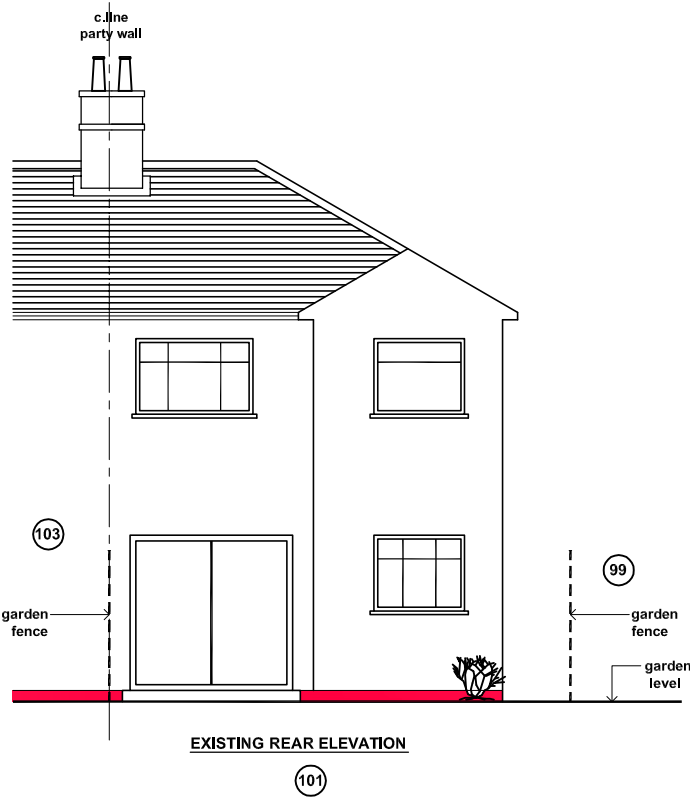


DRAWING STATUS
Prior Approval

NOTES
CONTRACTORS MUST VERIFY ALL DIMENSIONS ON SITE BEFORE COMMENCING ANY WORK ON SHOP DRAWINGS
DO NOT SCALE FROM THIS DRAWING
RS ATRA COPYRIGHT

- NOTES:
- DO NOT SCALE THIS DRAWING.
 - ALL DIMENSIONS TO BE VERIFIED ON SITE AND ANY DISCREPANCY REPORTED TO THE CLIENT.
 - THIS DRAWING TO BE READ IN CONJUNCTION WITH ALL RELEVANT DRAWINGS.

////// DENOTES NEW 100 TIMBER STUD PARTITION
xxxxxx DENOTES NEW 100 BLOCK WORK
///// DENOTES NEW 100 BRICK WORK

all rainwater guttering, down pipes locations to be confirmed by architect & not to encroach neighbors property

client/builder to liaise with local water board for any new works on or within the public sewer or drain runs and obtain approval from the local authority prior to commencement of any works

owners to serve party wall act notice on owners of adjacent property and obtain written agreement, prior to commencement of any works

client/builder to obtain all planning permission approvals from the relevant authority. commencement of building works prior to the planning & building control approvals is to client/builders own risk

roof lights:
final size and position of roof lights to clients requirements

REV	AMENDMENT	DATE	CHKD
A	Prior Approval	20.07.14	RS

CLIENT
Mr. & Mrs. Amit Vachher

PROJECT
101 Ashford Avenue
Hayes (Middlesex)
UB4 ONB

DRAWING TITLE
Existing & Proposed
Elevations
Sheet 2

SCALE
1:50 @ A1
1:100 @ A3

DRAWN BY
RS

CHECKED
RS

DATE
20.07.14

DRAWING NUMBER
2014 - 52- 02

REVISION
A