



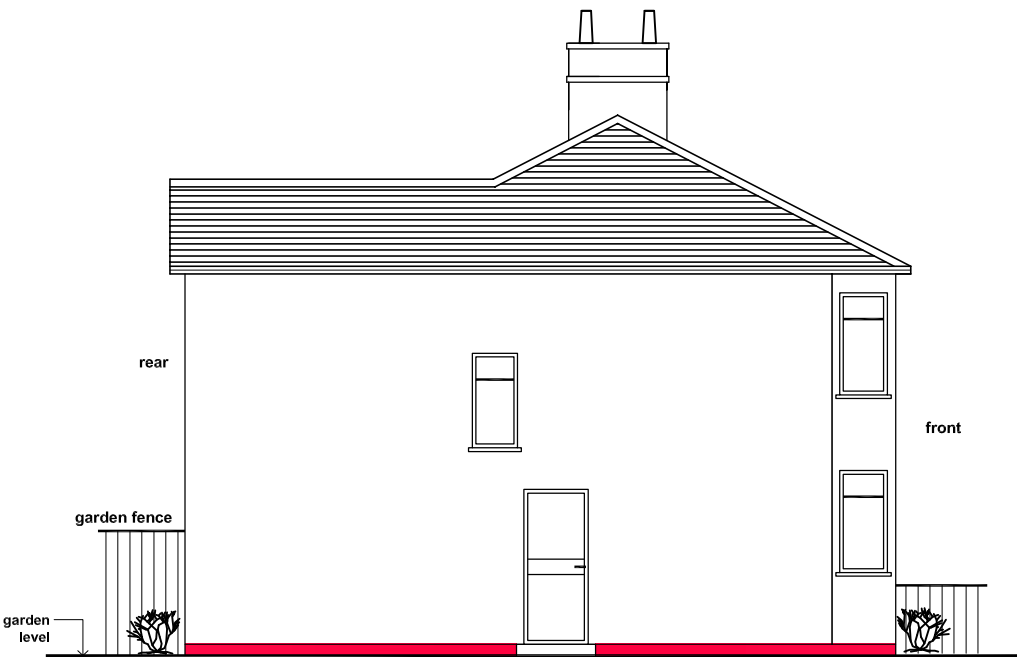

EXISTING SIDE ELEVATION
FROM LEFT HAND SIDE

101

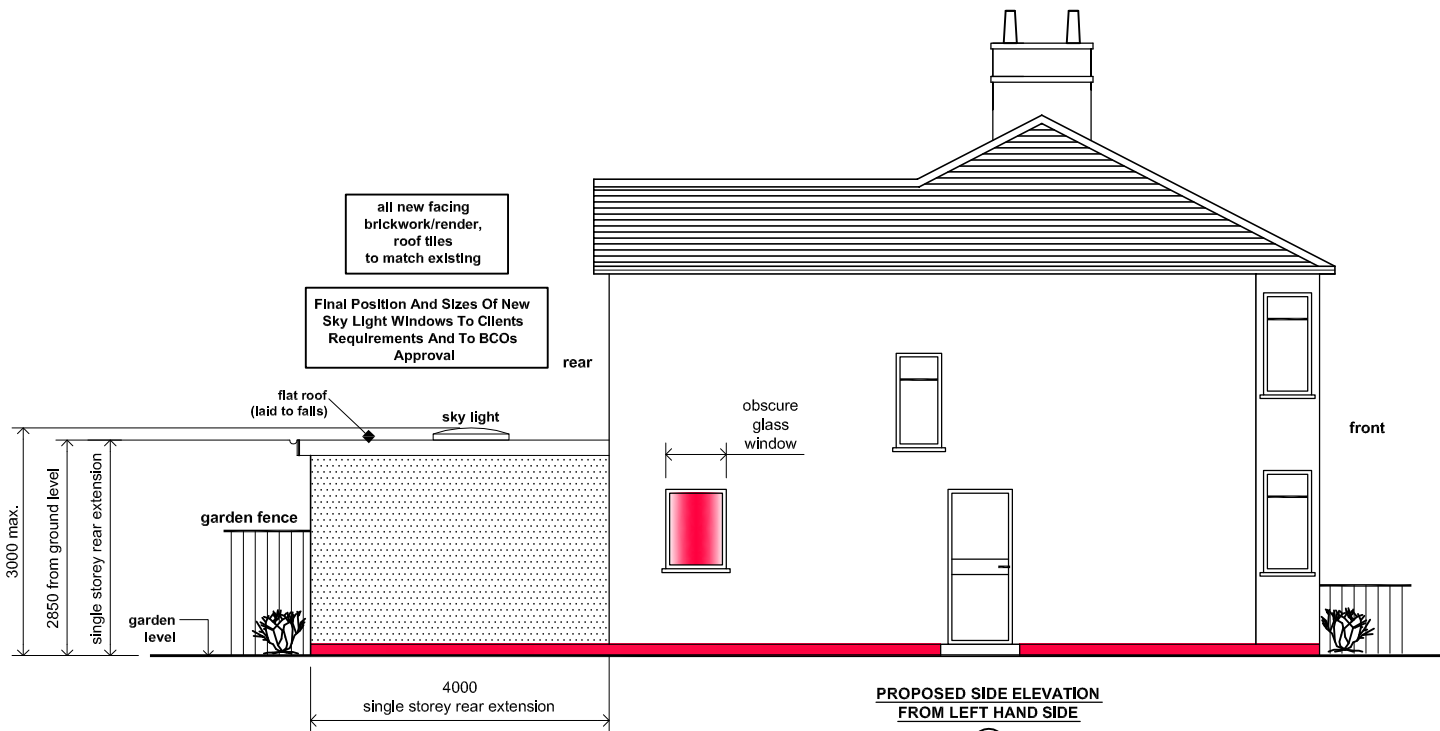

PROPOSED SIDE ELEVATION
FROM LEFT HAND SIDE

101

NOTES

CONTRACTORS MUST VERIFY ALL DIMENSIONS ON SITE BEFORE
COMMENCING ANY WORK ON SHOP DRAWINGS

DO NOT SCALE FROM THIS DRAWING

RS ATRA COPYRIGHT

NOTES:

1. DO NOT SCALE THIS DRAWING.

2. ALL DIMENSIONS TO BE VERIFIED ON SITE
AND ANY DISCREPANCY REPORTED TO THE
CLIENT.

3. THIS DRAWING TO BE READ IN CONJUNCTION
WITH ALL RELEVANT DRAWINGS.

- DENOTES NEW 100
TIMBER STUD PARTITION
- DENOTES NEW 100 BLOCK WORK
- DENOTES NEW 100 BRICK WORK

all rainwater guttering, down pipes
locations to be confirmed by architect
& not to encroach neighbors property

client/builder to liaise with
local water board for any new works
on or within the public sewer or drain runs
and obtain approval from the local authority
prior to commencement of any works

owners to serve party wall act notice
on owners of adjacent property and
obtain written agreement, prior to
commencement of any works

client/builder to obtain all
planning permission approvals
from the relevant authority.
commencement of building works
prior to the planning &
building control approvals
Is to client/builders own risk

roof lights:

final size and position of
roof lights
to clients requirements

A	Prior Approval	20.07.14	RS
REV	AMENDMENT	DATE	CHKD

0 1m 2m 3m

SCALE BAR

DRAWING STATUS
Prior Approval

CLIENT
Mr. & Mrs. Amit Vachher

PROJECT
101 Ashford Avenue
Hayes (Middlesex)
UB4 0NB

DRAWING TITLE
Existing & Proposed
Elevations
Sheet 3

SCALE DRAWN BY CHECKED DATE
1:50 @ A1 RS RS 20.07.14
1:100 @ A3

DRAWING NUMBER REVISION
2014 - 52- 03 A