


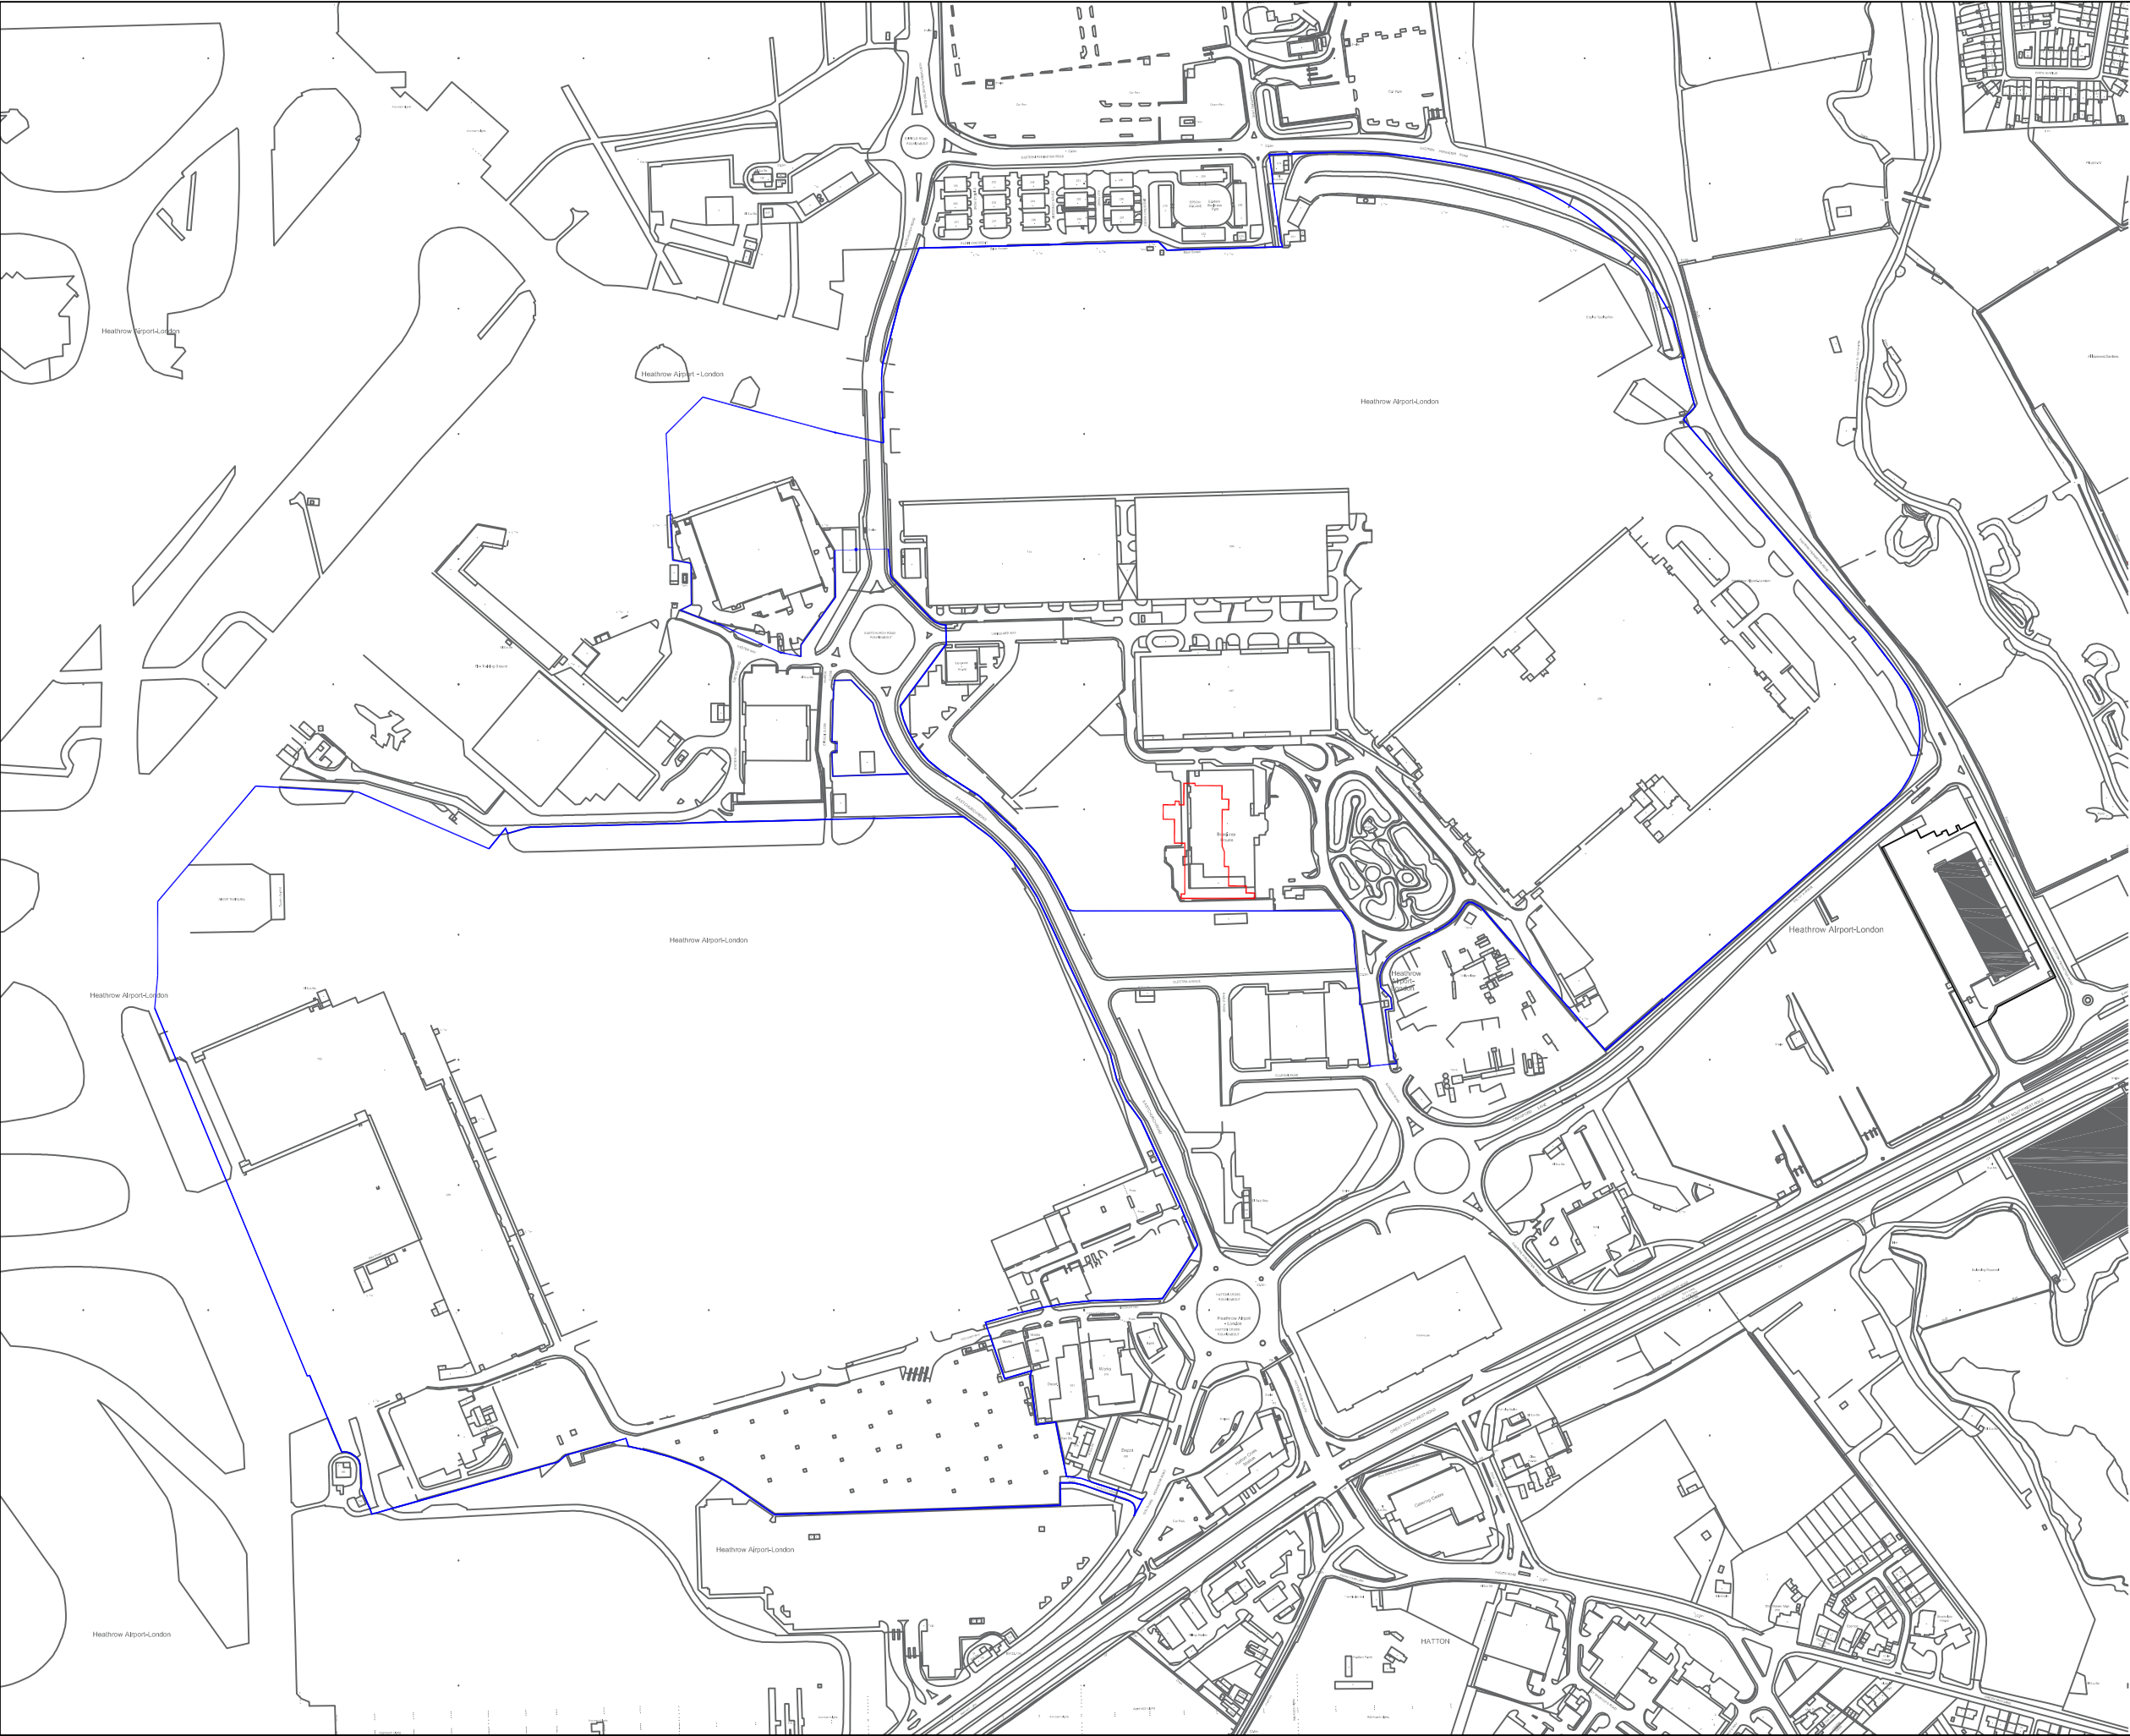

Based upon the Ordnance Survey 1:1250 map with the permission of the Controller of Her Majesty's Stationery Office © Crown Copyright



— BA Lease Boundary
— Planning Boundary



Rev	Date
-----	------

Do not scale.
Information is indicative only.
Dimensions must be checked on site.
This drawing is © copyright British Airways 2000

For Information

W:\SUPPORT\AUTOCAD\SYSTEMTEMPLATE\BA PS Logo\Property Services Logo.jpg

Property Services, Australasia House (HBB1), Watnide.
PO Box 365 Harmondsworth UB7 0GB
email: propertyconnections@ba.com
tel: 020 8738 6766

Boadicea House
Location Plan

Boadicea House
East Base
Heathrow Airport

2018 | Property Connections Team

1: 5000 @ | A3

482-00-PL-1 REV B.DWG - Last saved on 28 November 2018 at 15:37
V:\GLOBAL\US\PROJECTS\CARDIFF\JOBS\256000\256162-1\14 INTERNAL PROJECT DATA\4-30 DRAWINGS\4-34 ELECTRICAL\SKETCHES

482-00-PL-1