
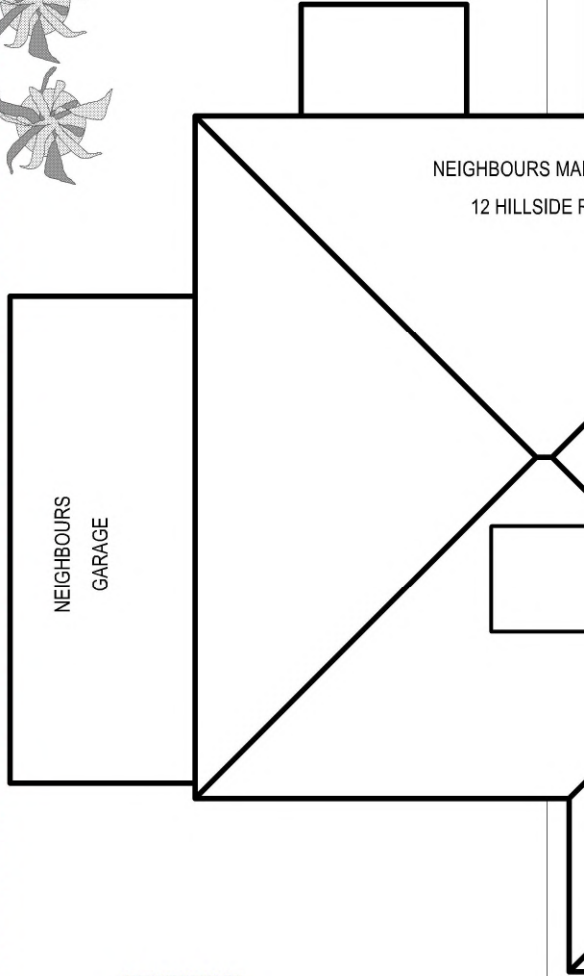
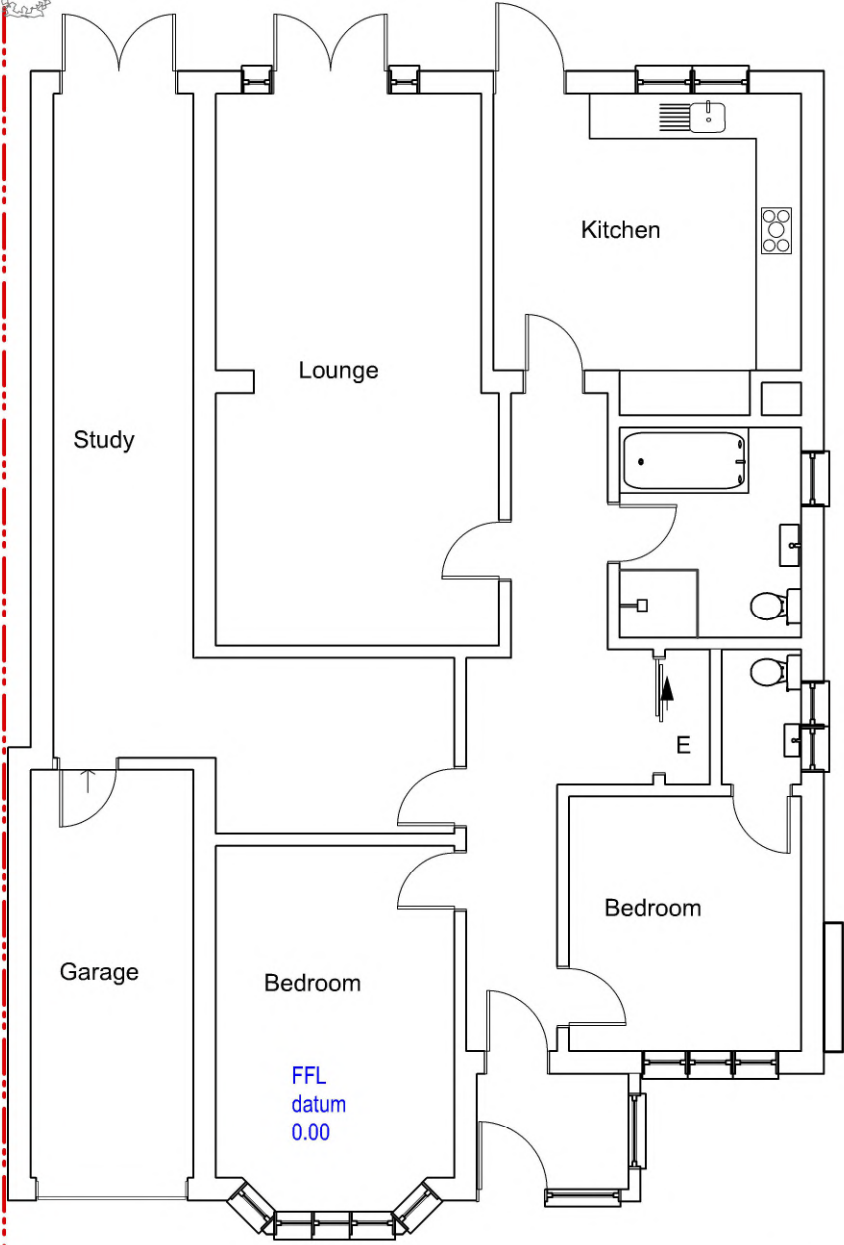


HILLSIDE ROAD
14
777 sq m

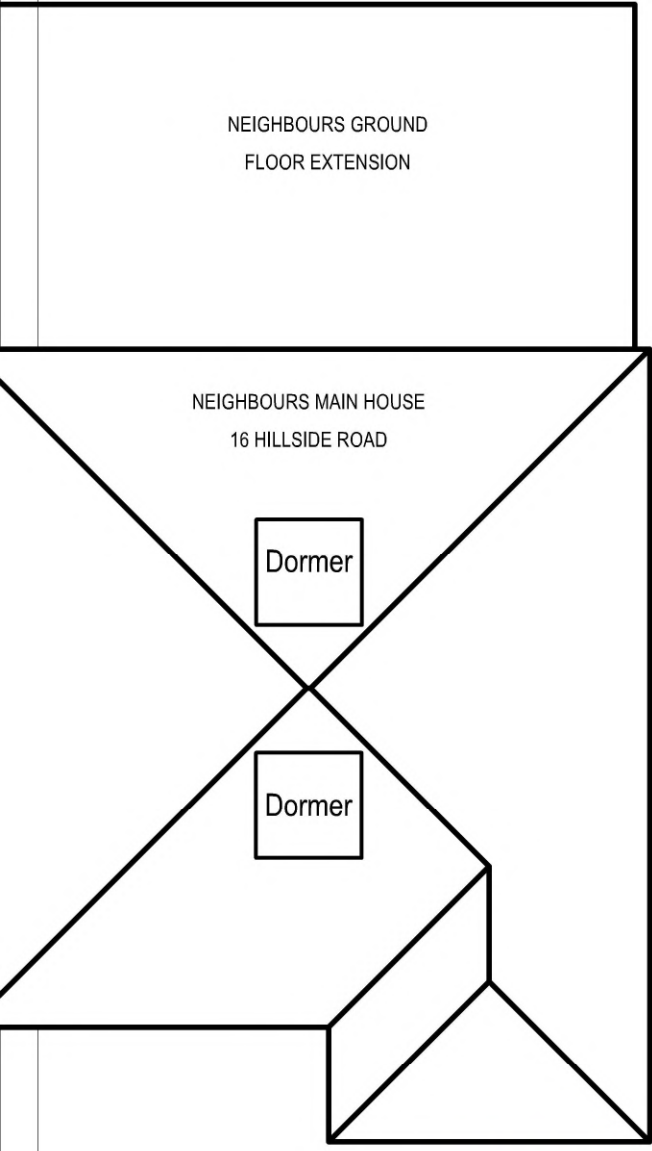

NEIGHBOUR
datum
+ 840

NEIGHBOUR
datum
- 900

DRIVEWAY


LAWN

04 GROUND FLOOR
Scale: 1:100

PROPOSED



tel : 0796 222 3141
email : sandeep@sskarchitects.co.uk

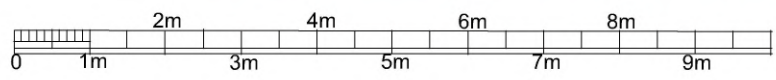

scale - 1 : 100 @ A3

Purpose - Householder Planning Application

All dimensions to be checked on site. All omissions & discrepancies to be reported to the designer.	PROJECT: 14 Hillside Road, Northwood, HA6 1QA	DATE: 12/03/2021
	DWG NO: GROUND FLOOR 04	REVISION: