

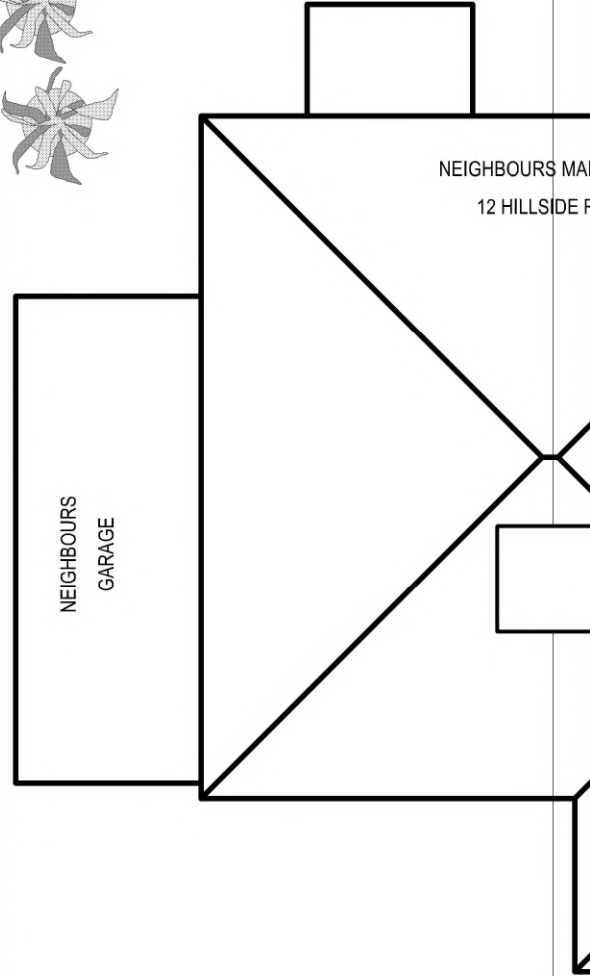


HILLSIDE ROAD
14
777 sq m

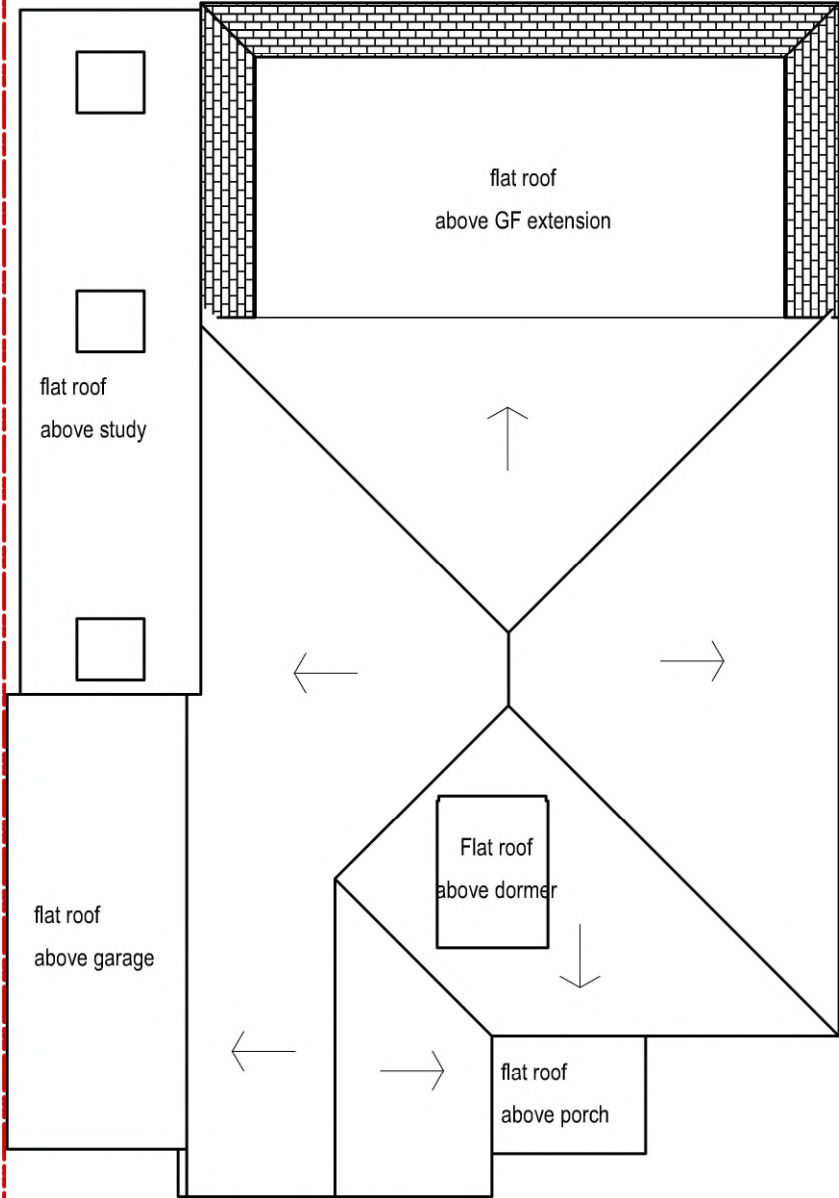


06

ROOF
Scale: 1:100

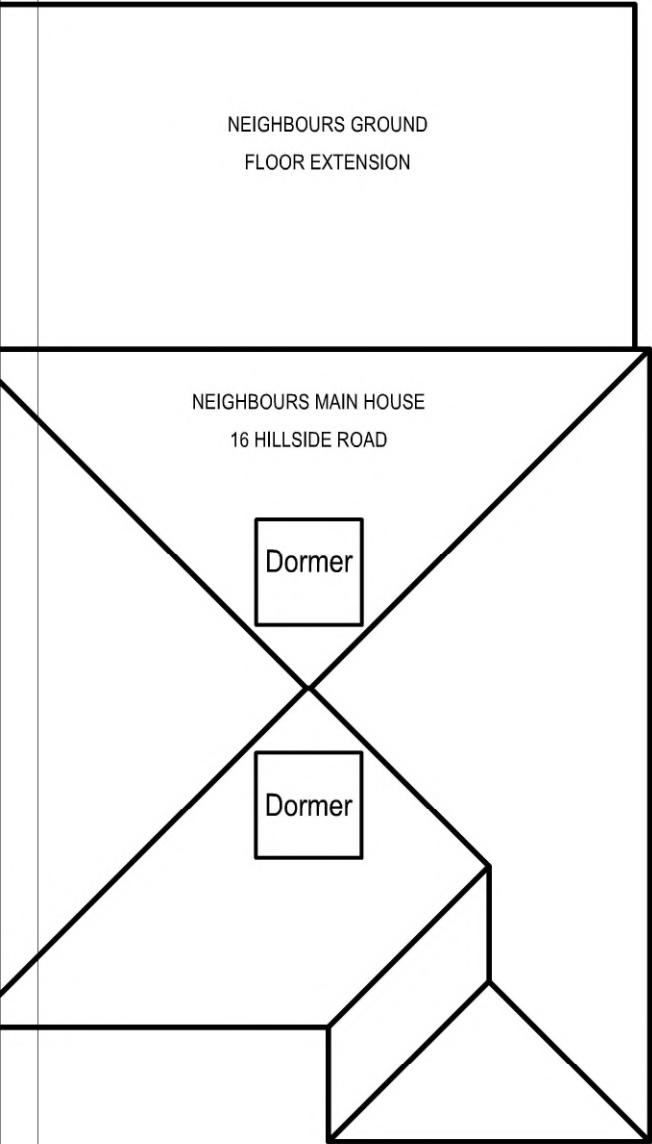

tel : 0796 222 3141
email : sandeep@sskarchitects.co.uk

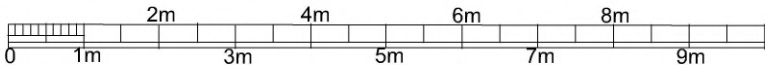

scale - 1 : 100 @ A3

Purpose - Householder Planning Application

All dimensions to be checked on site. All omissions & discrepancies to be reported to the designer.	PROJECT: 14 Hillside Road, Northwood, HA6 1QA	DATE: 12/03/2021
© SSK architects owns the copyright of this drawing which must not be reproduced in whole or part without the written permission.	DWG NO: ROOF	REVISION: 06

PROPOSED