




1 SIDE ELEVATION
Scale: 1:100

MATERIALS

Roof - Red/brown roof tiles
Walls - Render painted cream

Windows - UPVc white
Doors - UPVc white
RWP & Gutters - UPVc white

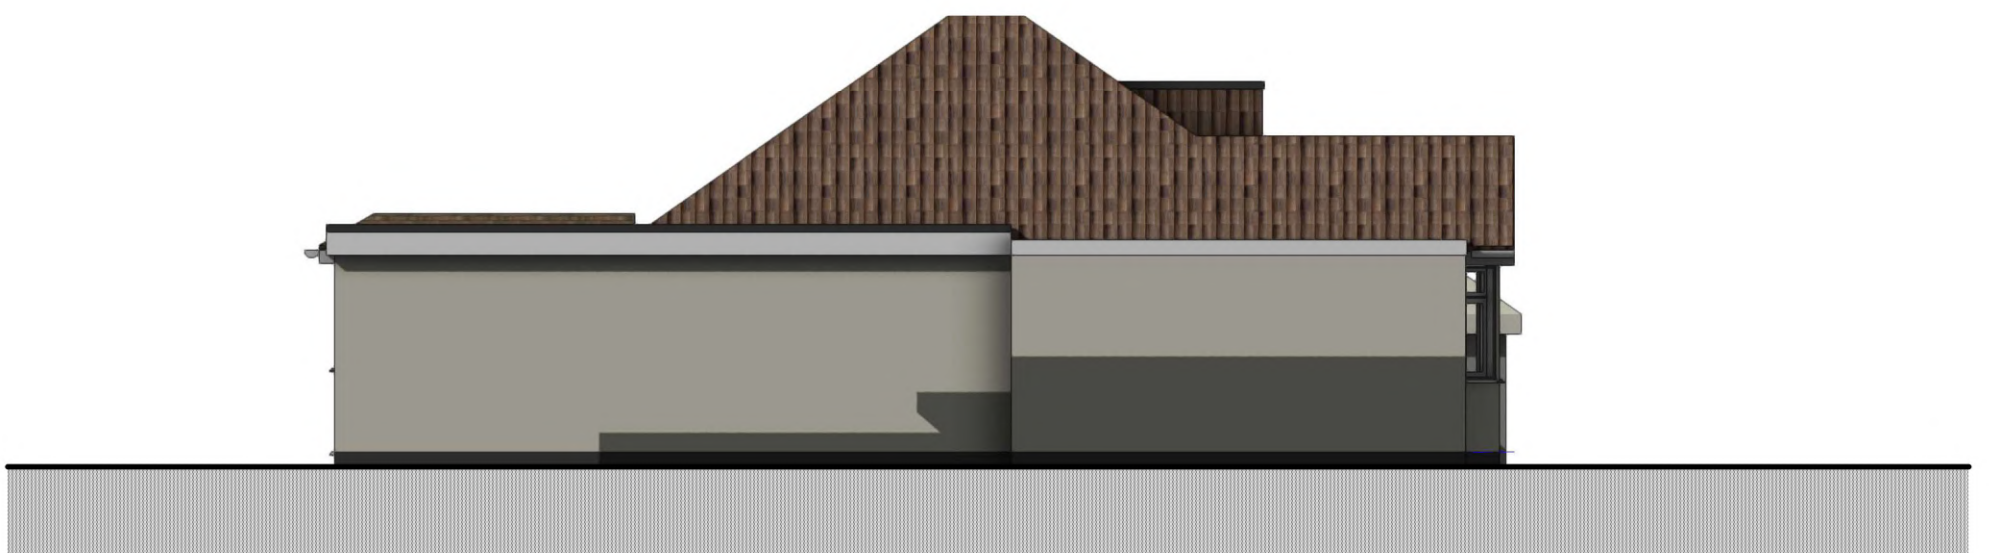

2 SIDE ELEVATION
Scale: 1:100